
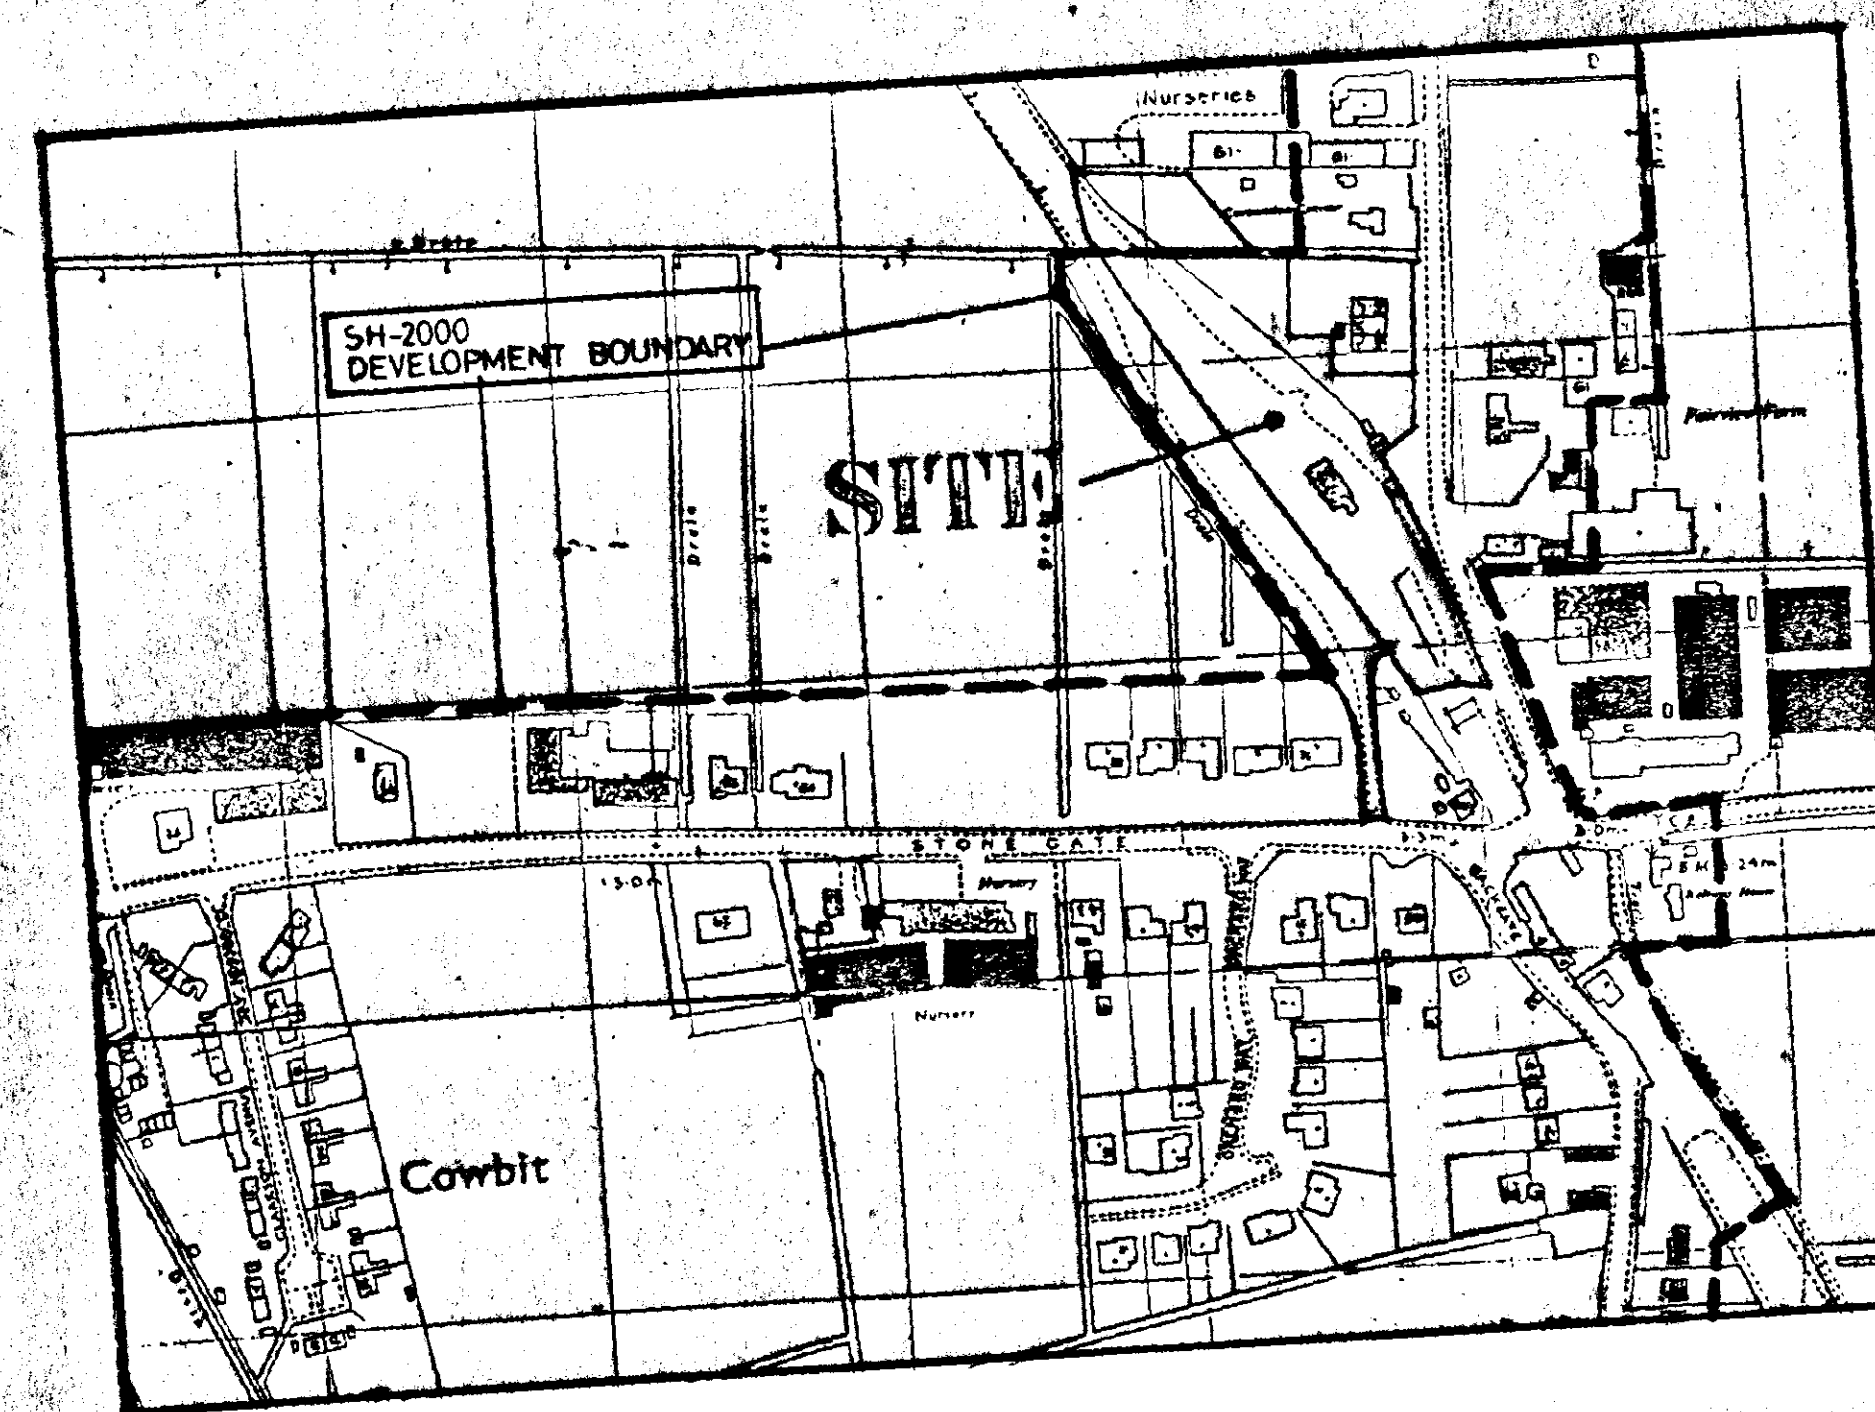


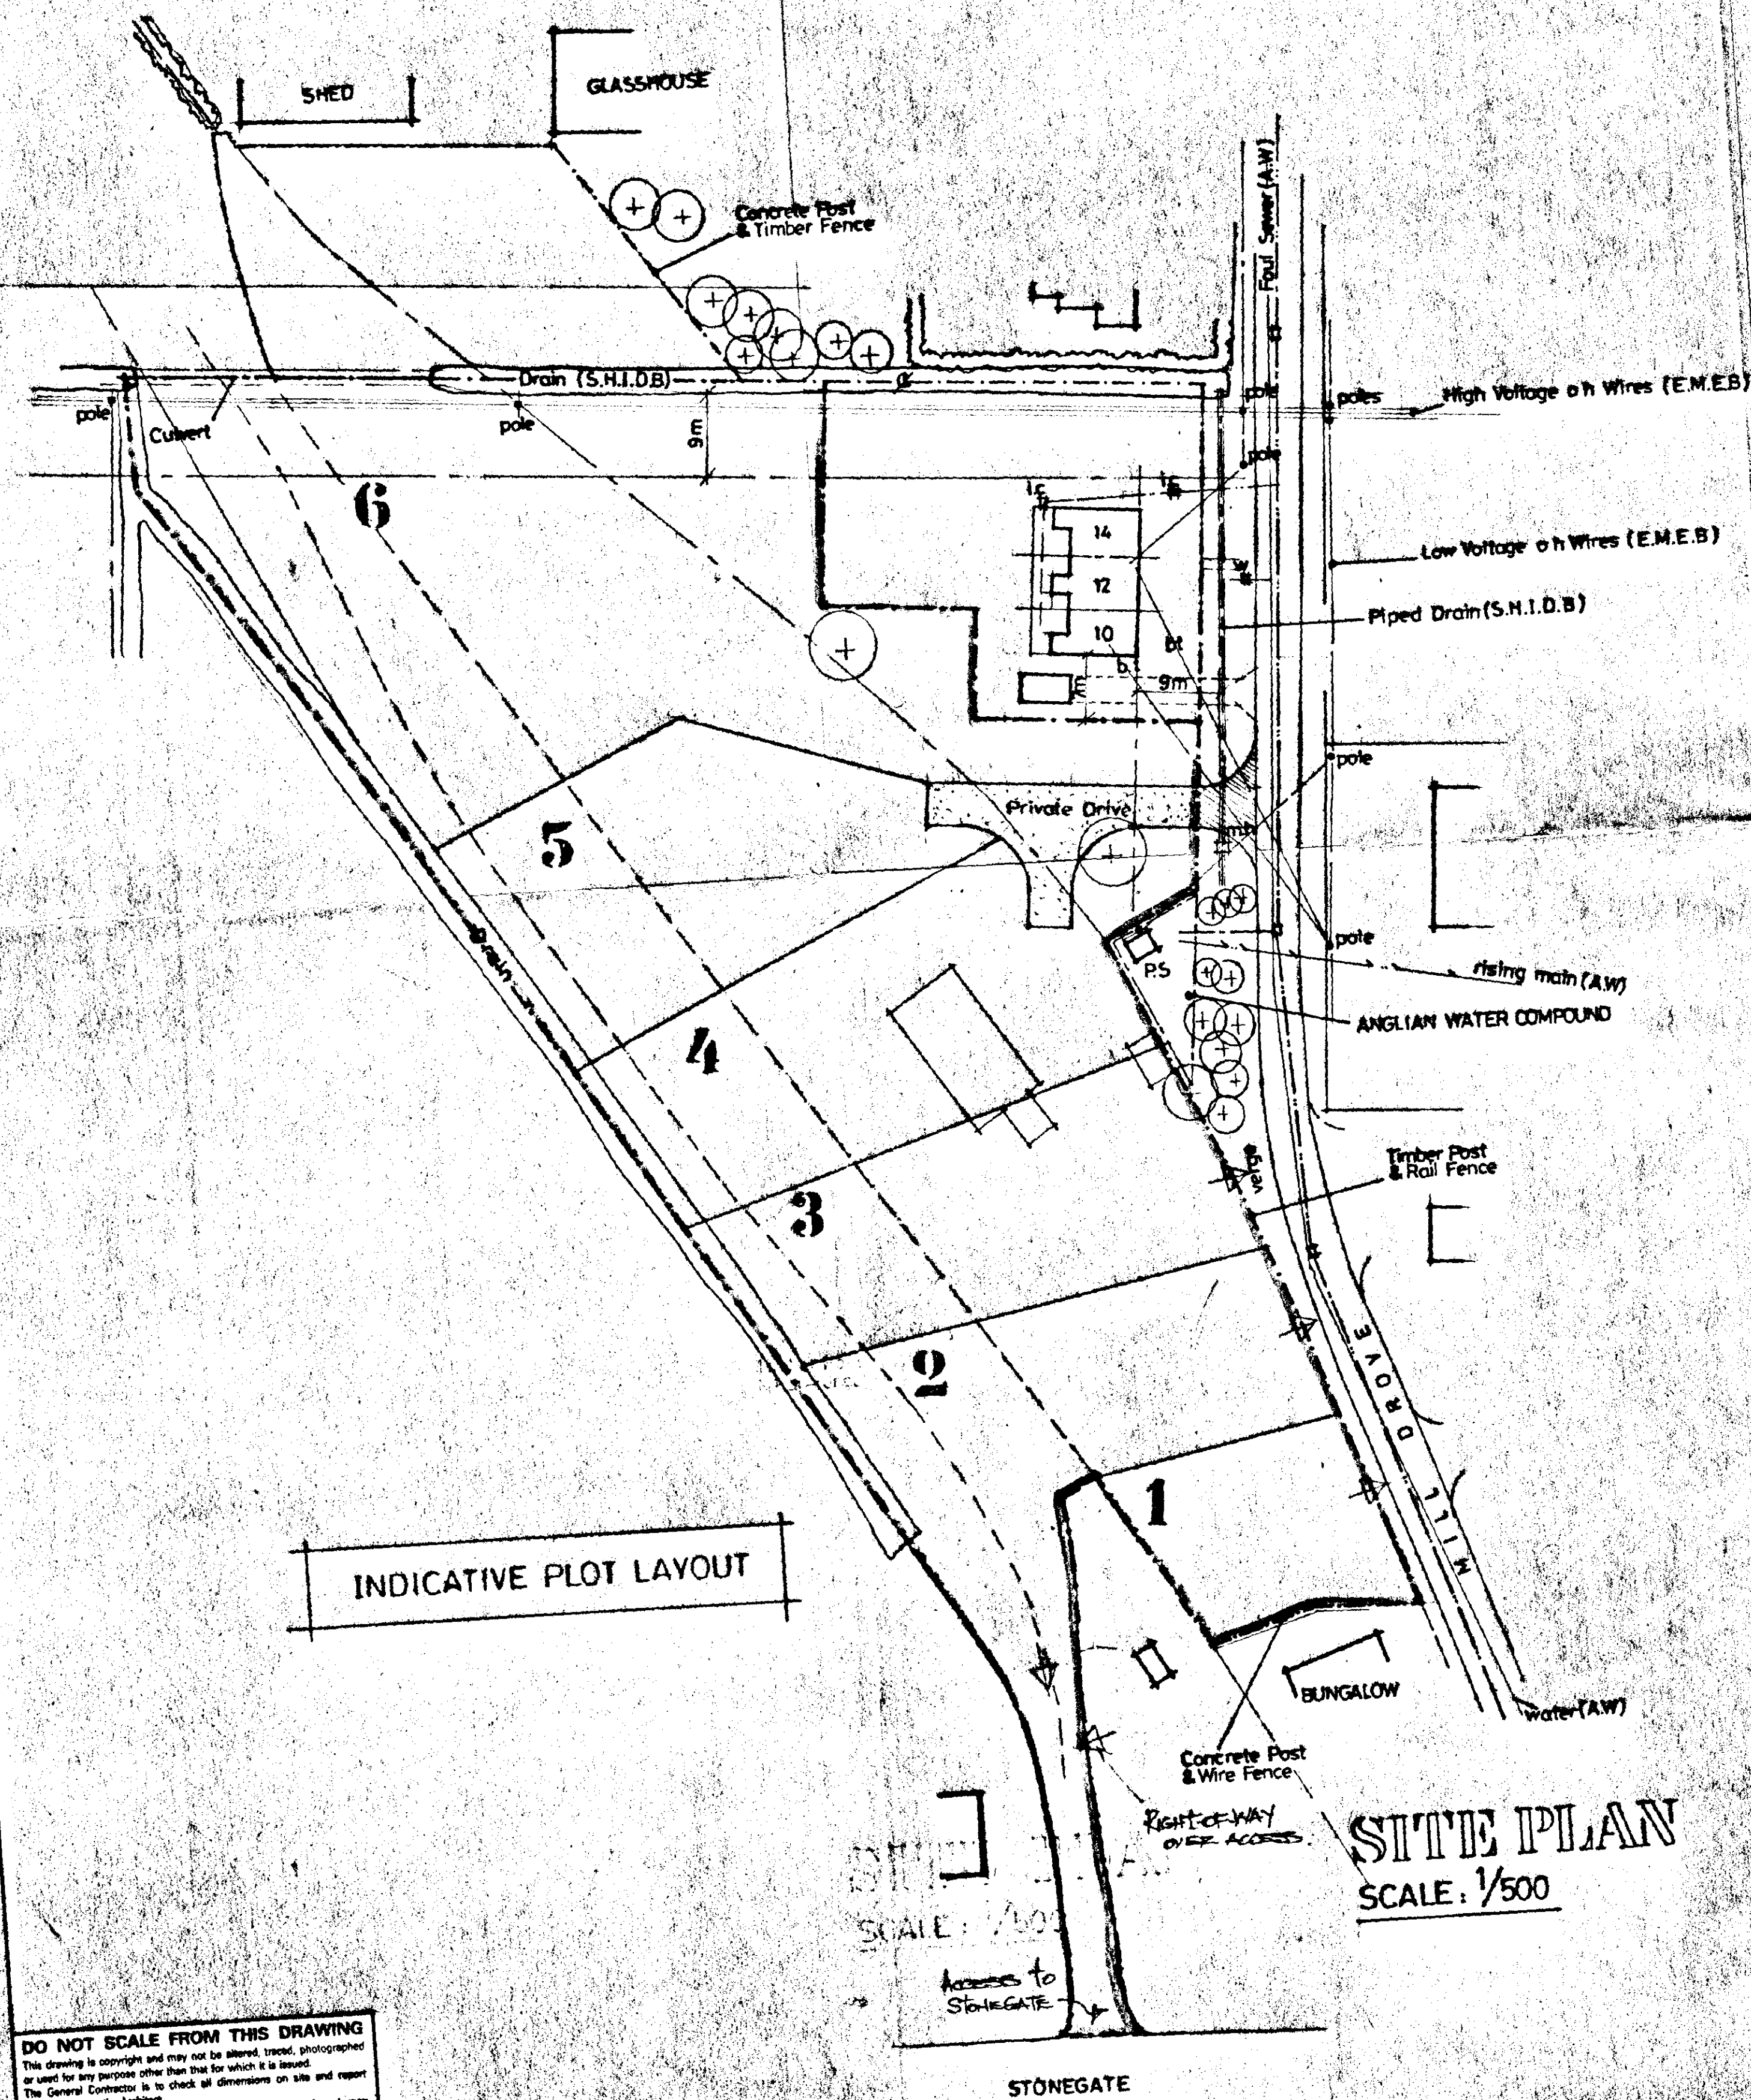

SOUTH HOLLAND DC
HOUSING & PLANNING
112 APR 2000
Ref: 04/01/00

G. R. MERCHANT
LENG AMICE, FIWO,
ARCHITECTURAL, STRUCTURAL
& LAND DRAINAGE CONSULTANT
TEL: HOLBEACH (01406) 490800

PROJECT:
**FORMER STATION YARD
MILL DROVE
COWBIT**

CLIENT:
B. DRURY

SCALES: **AS INDICATED** DATE: **JAN 2000**

DRAWING No.: **RD. 01**

REVISIONS:

DO NOT SCALE FROM THIS DRAWING
This drawing is copyright and may not be altered, traced, photographed
or used for any purpose other than that for which it is issued.
The General Contractor is to check all dimensions on site and report
discrepancies to the Architect.
All details shown on this drawing including foundations are based upon
typical site conditions related to the area. No responsibility can be
accepted for any conditions which may be discovered during
construction.