
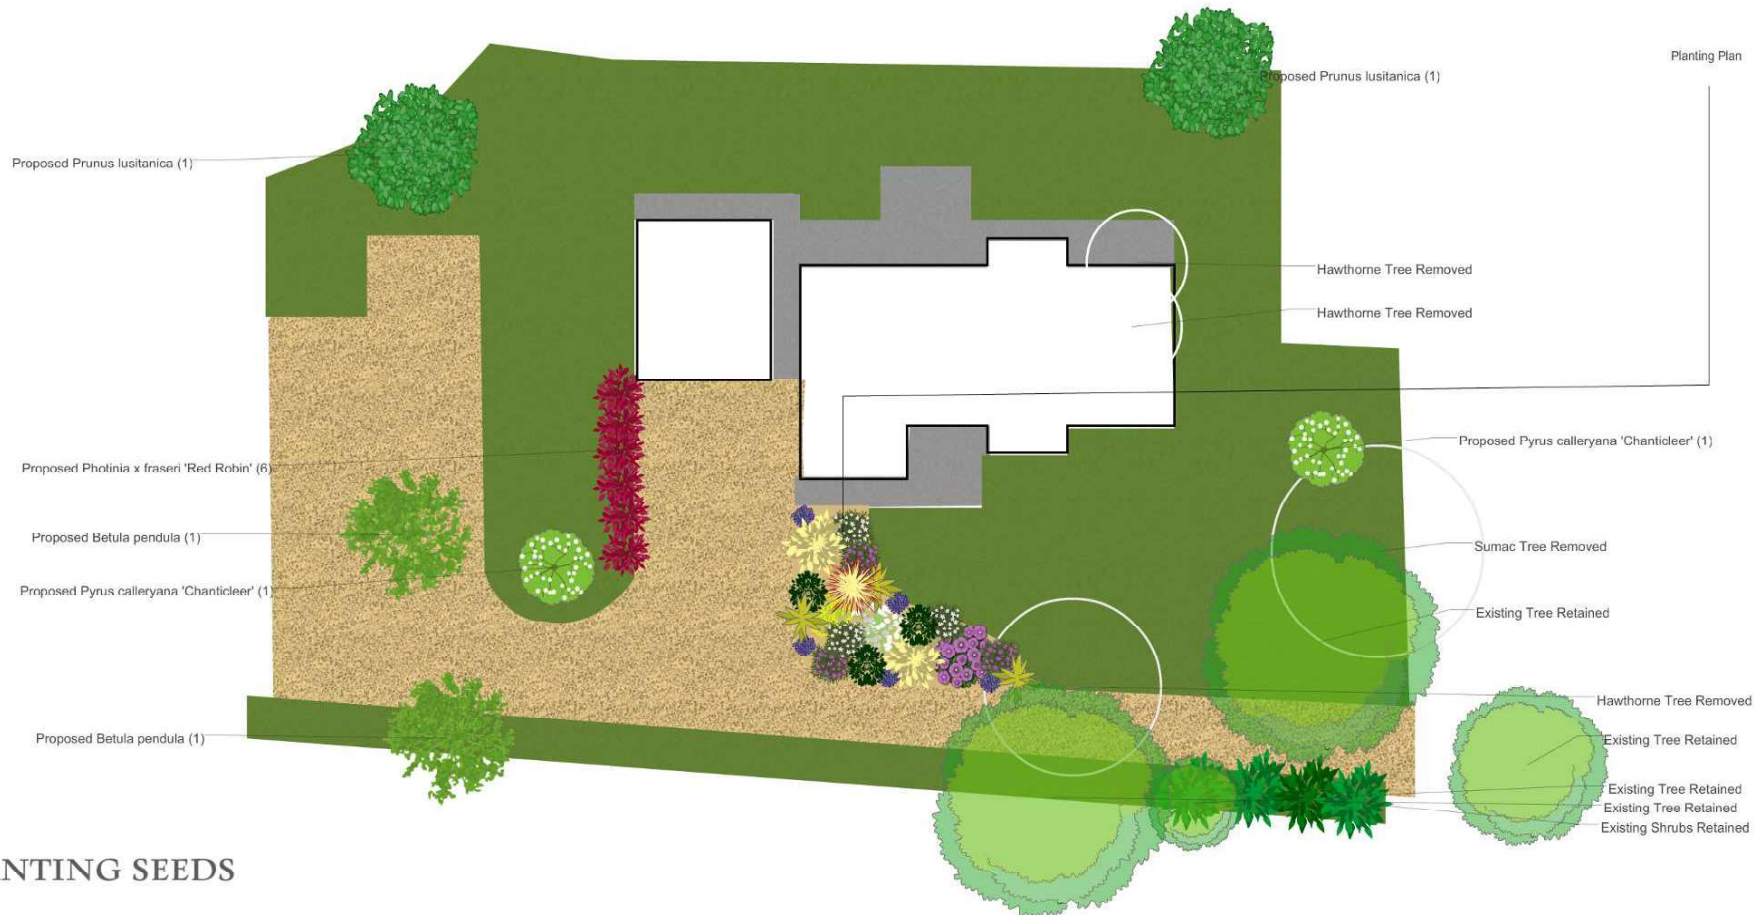


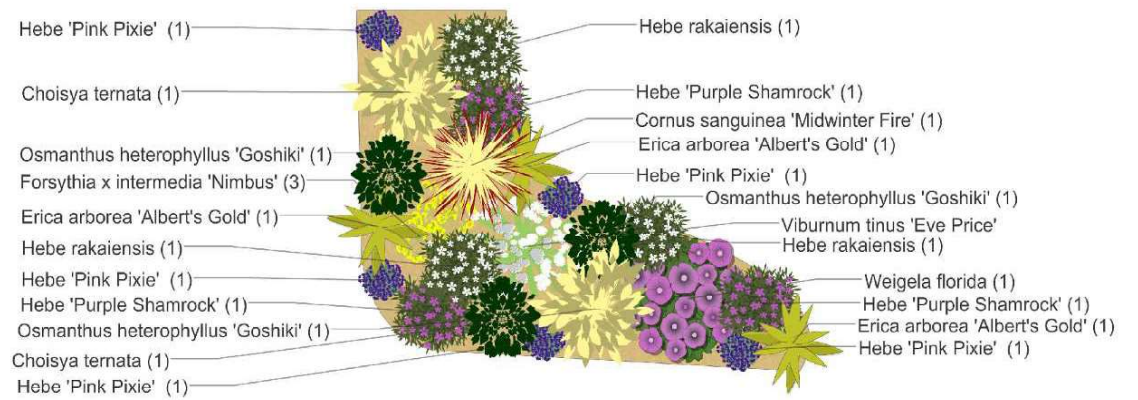

Trees

No.	Quantity	Title	Width	Length
	1	4 Existing Tree Retained	3.6m	3.6m
	2	2 Proposed Betula pendula (1)	5m	5m
	3	2 Proposed Prunus lusitanica (1)	5m	5m
	4	2 Proposed Pyrus calleryana 'Chanticleer' (1)	2.93m	2.93m

Shrubs & Plants

No.	Quantity	Title	Width	Length
	5	4 Existing Shrubs Retained	3m	3m
	6	4 Proposed Photinia x fraseri 'Red Robin'	2m	2m
	7	1 Photinia x fraseri 'Red Robin' (Want)	2m	2m
	8	1 Proposed Photinia x fraseri 'Red Robin' (6)	2m	2m
	9	3 Erica arborea 'Albert's Gold' (1)	2m	2m
	10	3 Osmanthus heterophyllus 'Goshiki' (1)	1.5m	1.6m
	11	1 Cornus sanguinea 'Midwinter Fire' (1)	2.5m	2.5m
	12	2 Choisya ternata (1)	2.5m	2.5m

Flowers

No.	Quantity	Title	Width	Length
	13	3 Hebe rakaiensis (1)	1.8m	1.59m
	14	1 Weigela florida (1)	2.5m	2.5m
	15	2 Forsythia x intermedia 'Nimbus' (Want)	1m	1m
	16	1 Viburnum tinus 'Eve Price' (1)	2.5m	2m
	17	3 Hebe 'Purple Shamrock' (1)	1.8m	1.59m
	18	5 Hebe 'Pink Pixie' (1)	0.9m	0.83m
	19	1 Forsythia x intermedia 'Nimbus' (3)	1m	1m

Ground Cover

No.	Quantity	Title	Width	Length
	20	1 Edge	5.09m	6.08m
				Total Length: 22m

21	1	Edge	14.08m	9.08m	Total Length: 47.9m
22	1	Garden bed	7.3m	3.09m	Total Area: 14.2 square metres
23	1	Garden bed	20.19m	8m	Total Area: 41.2 square metres
24	1	Garden bed	42.8m	24.8m	Total Area: 535 square metres
25	1	Hawthorne Tree Removed	3.83m	4.02m	Total Length: 12.36m
26	1	Gravel	42.9m	21.2m	Total Area: 347 square metres
27	1	Garden bed	42.6m	4.8m	Total Area: 68.2 square metres
28	1	Hawthorne Tree Removed	3.83m	4.02m	Total Length: 12.36m
29	1	Sumac Tree Removed	7.99m	7.99m	Total Length: 25.13m
30	1	Hawthorne Tree Removed	6.69m	6.69m	Total Length: 21.05m
31	1	Garden bed	8.78m	7m	Total Area: 33.3 square metres