



See Drawing 248.BT.01

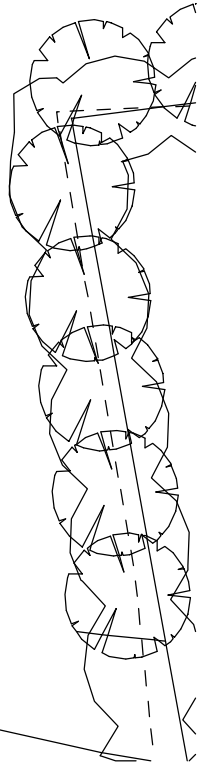

BOUNDARY TREATMENT KEY

- 1.8m close board fence
- 1.2m close board with 0.6m diamond trellison top
- 1.2m horizontal estate railings

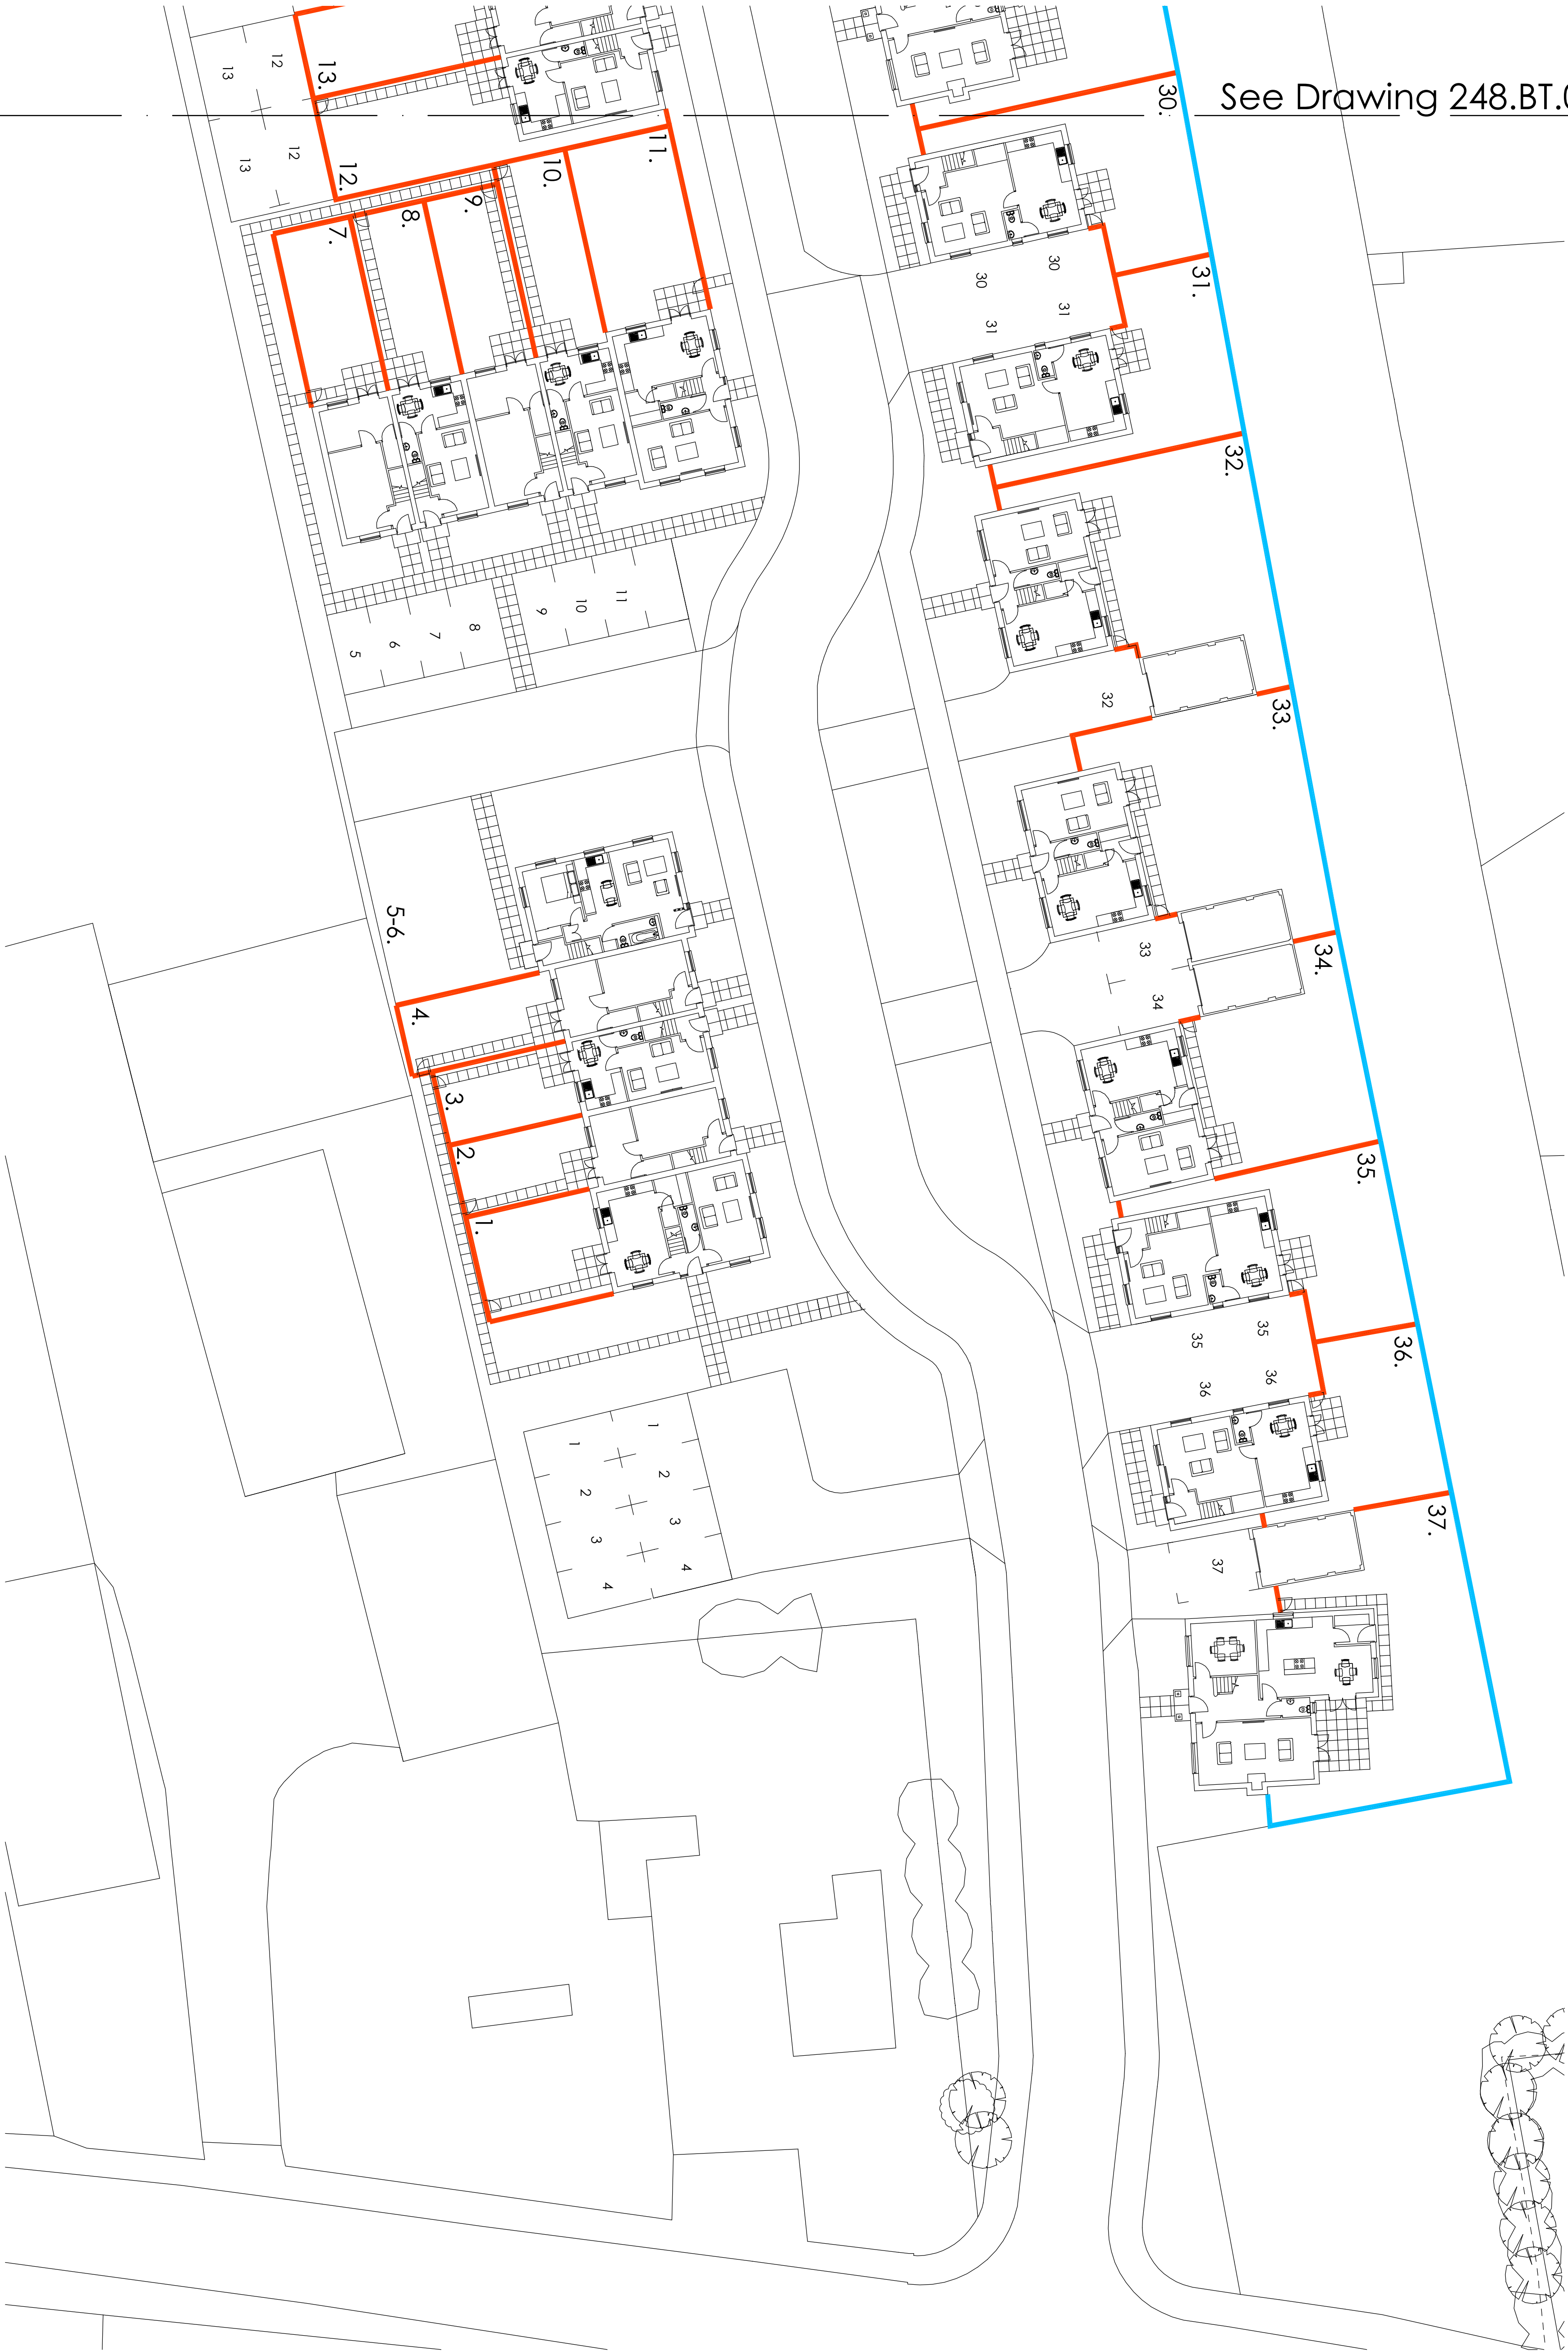