



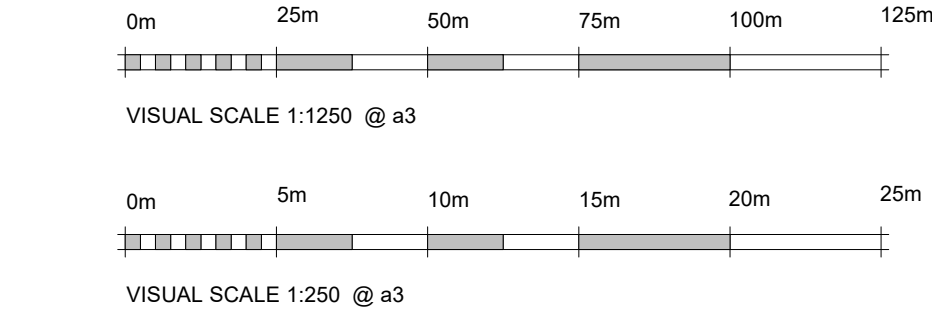

Site Location Plan
1 : 1250

Site Location Plans

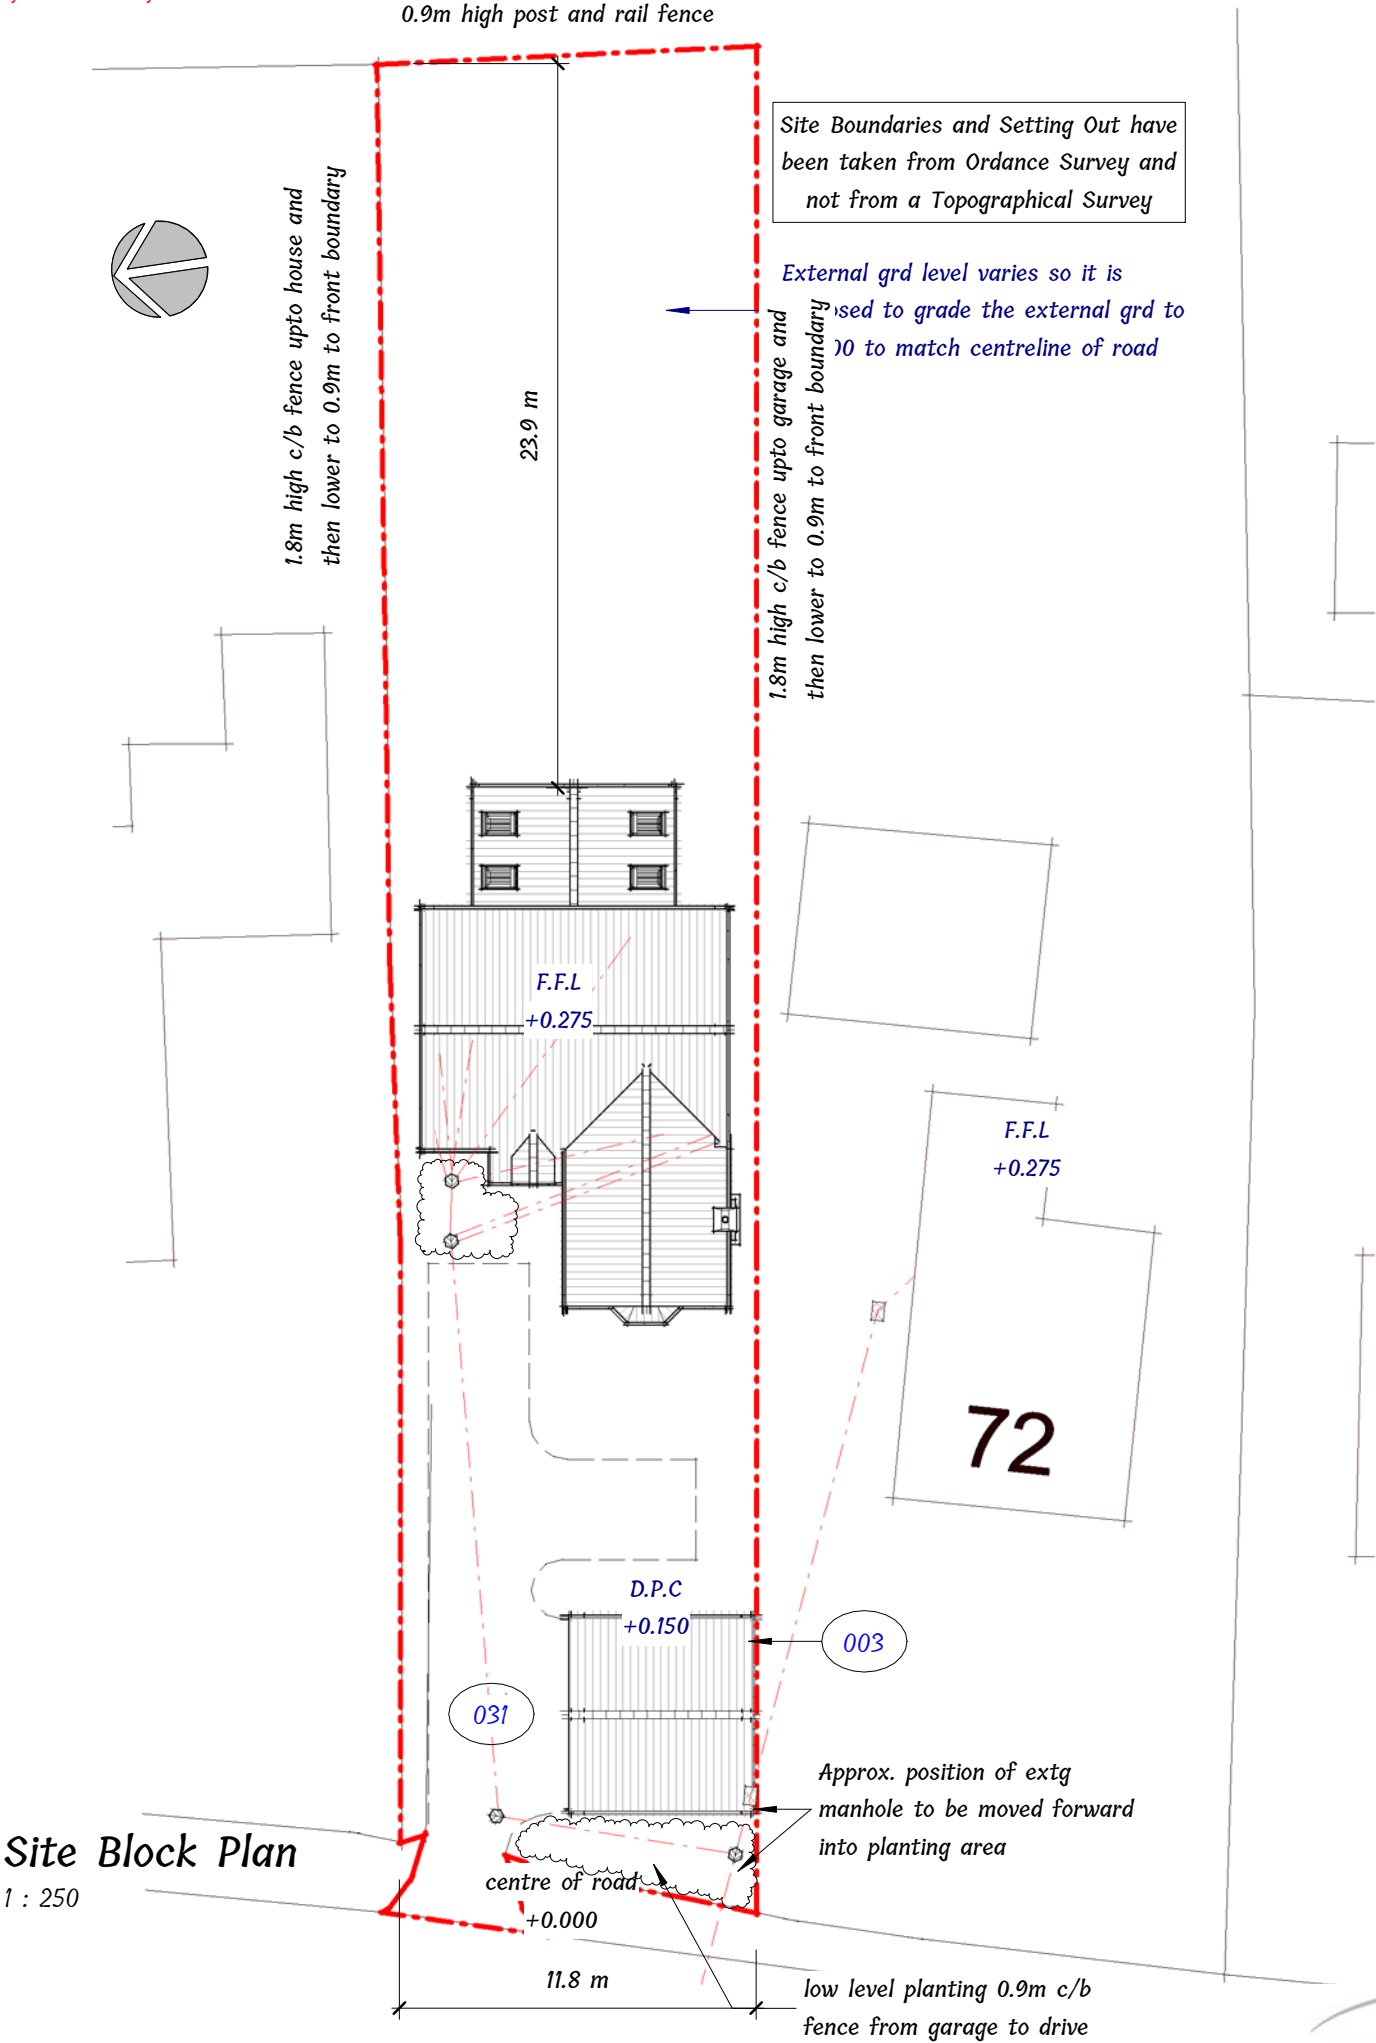

Site Block Plan
1 : 250