


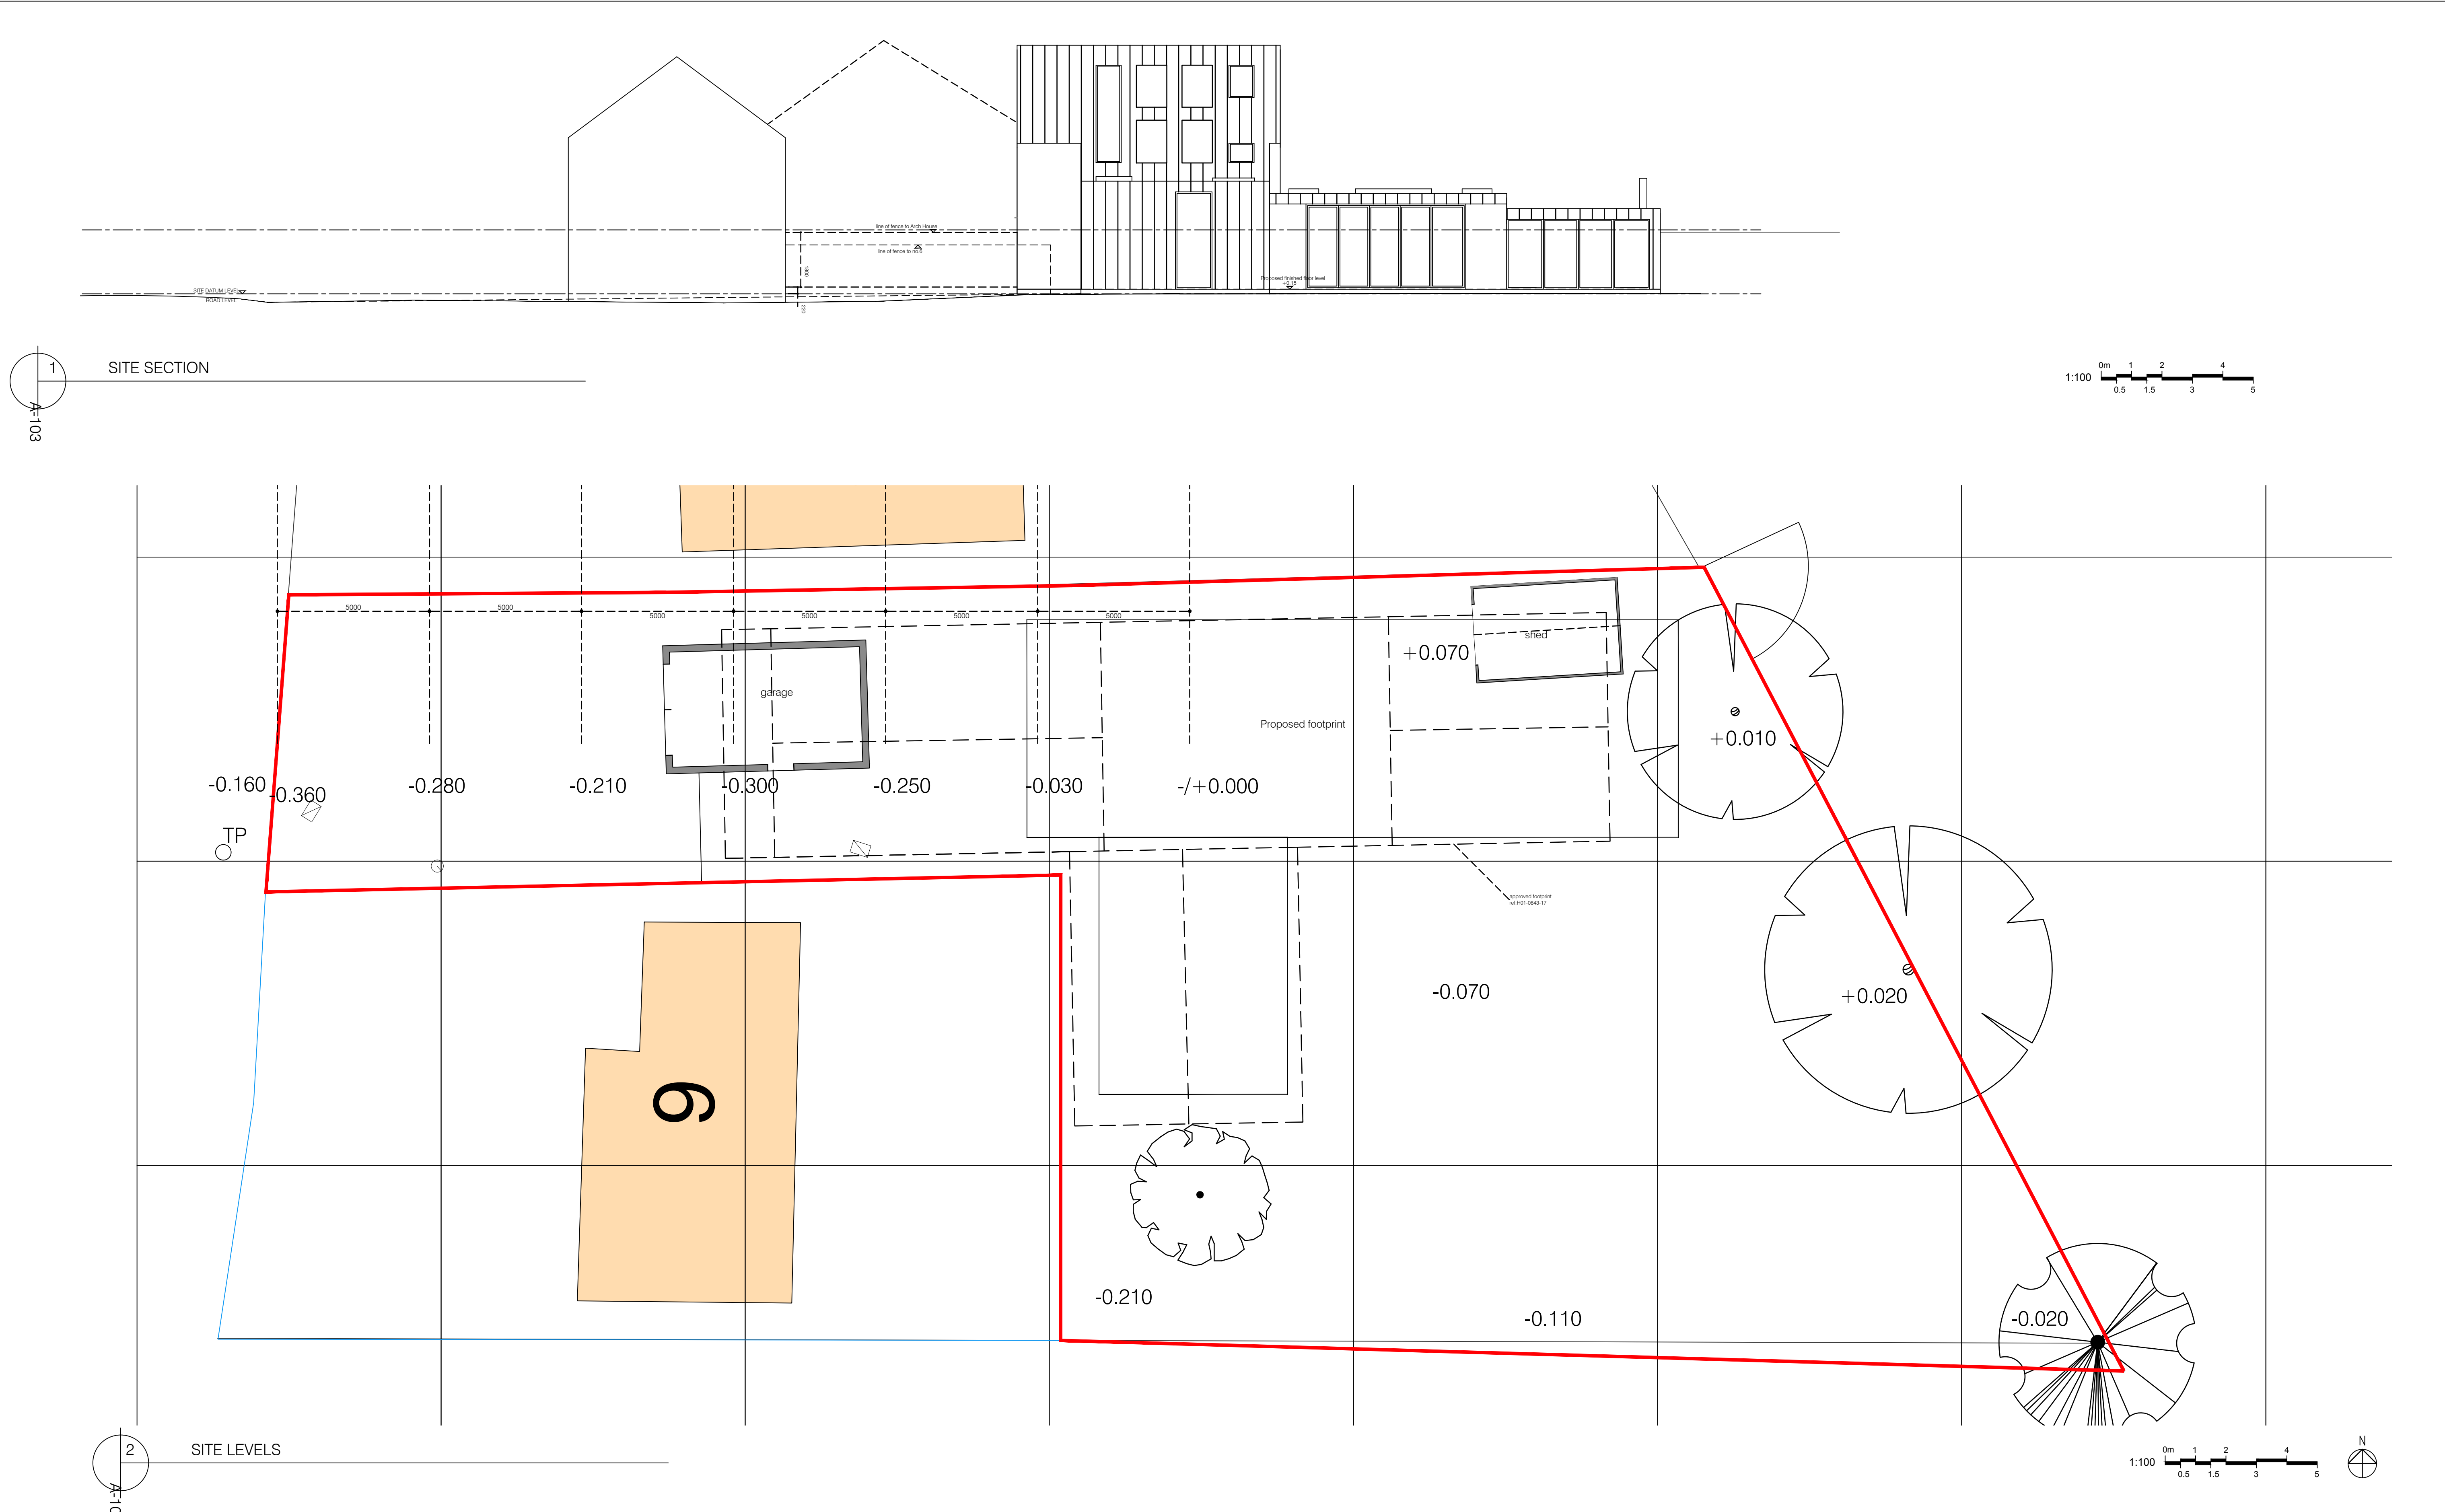

revisions REV A - 29.09.20 - neighbouring house amended	key demolition extg / unknown brickwork blockwork stud
--	---