




MATERIALS -
ROOF AND SIDE WALLS - GREEN PROFILE CLADDING

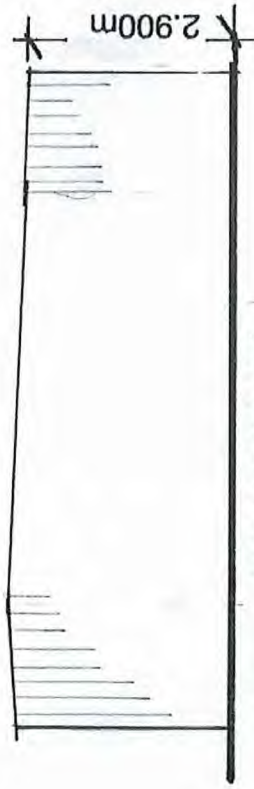

SIDE ELEVATION (SOUTH)

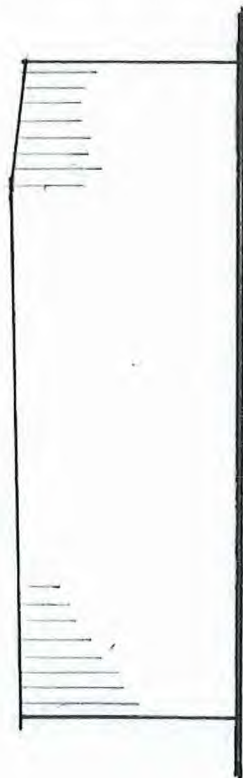


SIDE ELEVATION (NORTH)

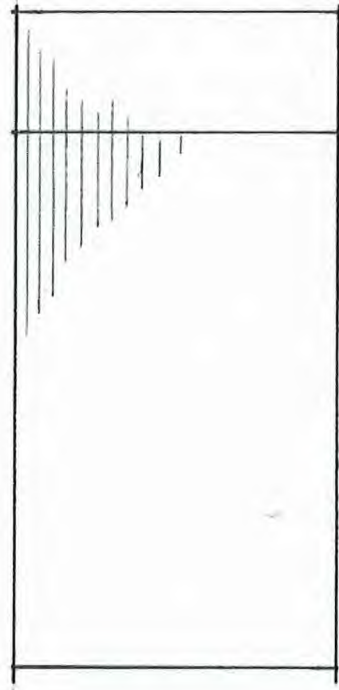


ROOF PLAN

STORAGE BUILDING (Tractor Store) - RETROSPECTIVE
104 Barrier Bank, Cowbit, Spalding. PE12 6AQ
On behalf of Mr T Hicks


PLAN 1

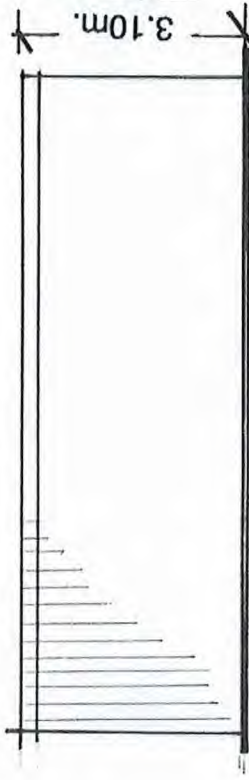

REAR ELEVATION (EAST)

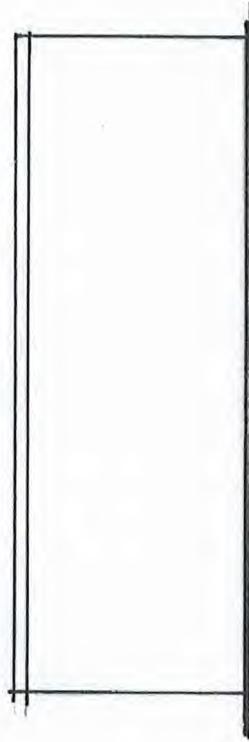

OPEN FRONT ELEVATION (WEST)

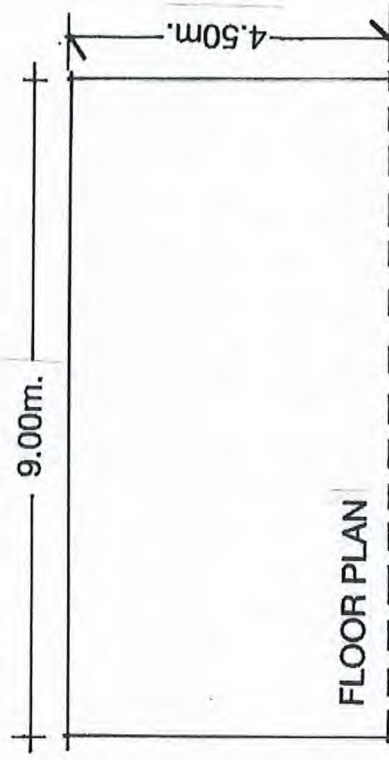

FLOOR PLAN

PLAN SCALE 1:100 AT A4
Scale bar.

