


20 JUL 2010



Ref: 0602-10

LINCOLNSHIRE COUNTY COUNCIL
 Reproduced from the 1996 OS mapping with the
 permission of the Controller of Her Majesty's Stationery
 Office(C) Crown Copyright. Unauthorised reproduction
 infringes Crown Copyright and may lead to civil proceedings.
 OS Licence 100025370

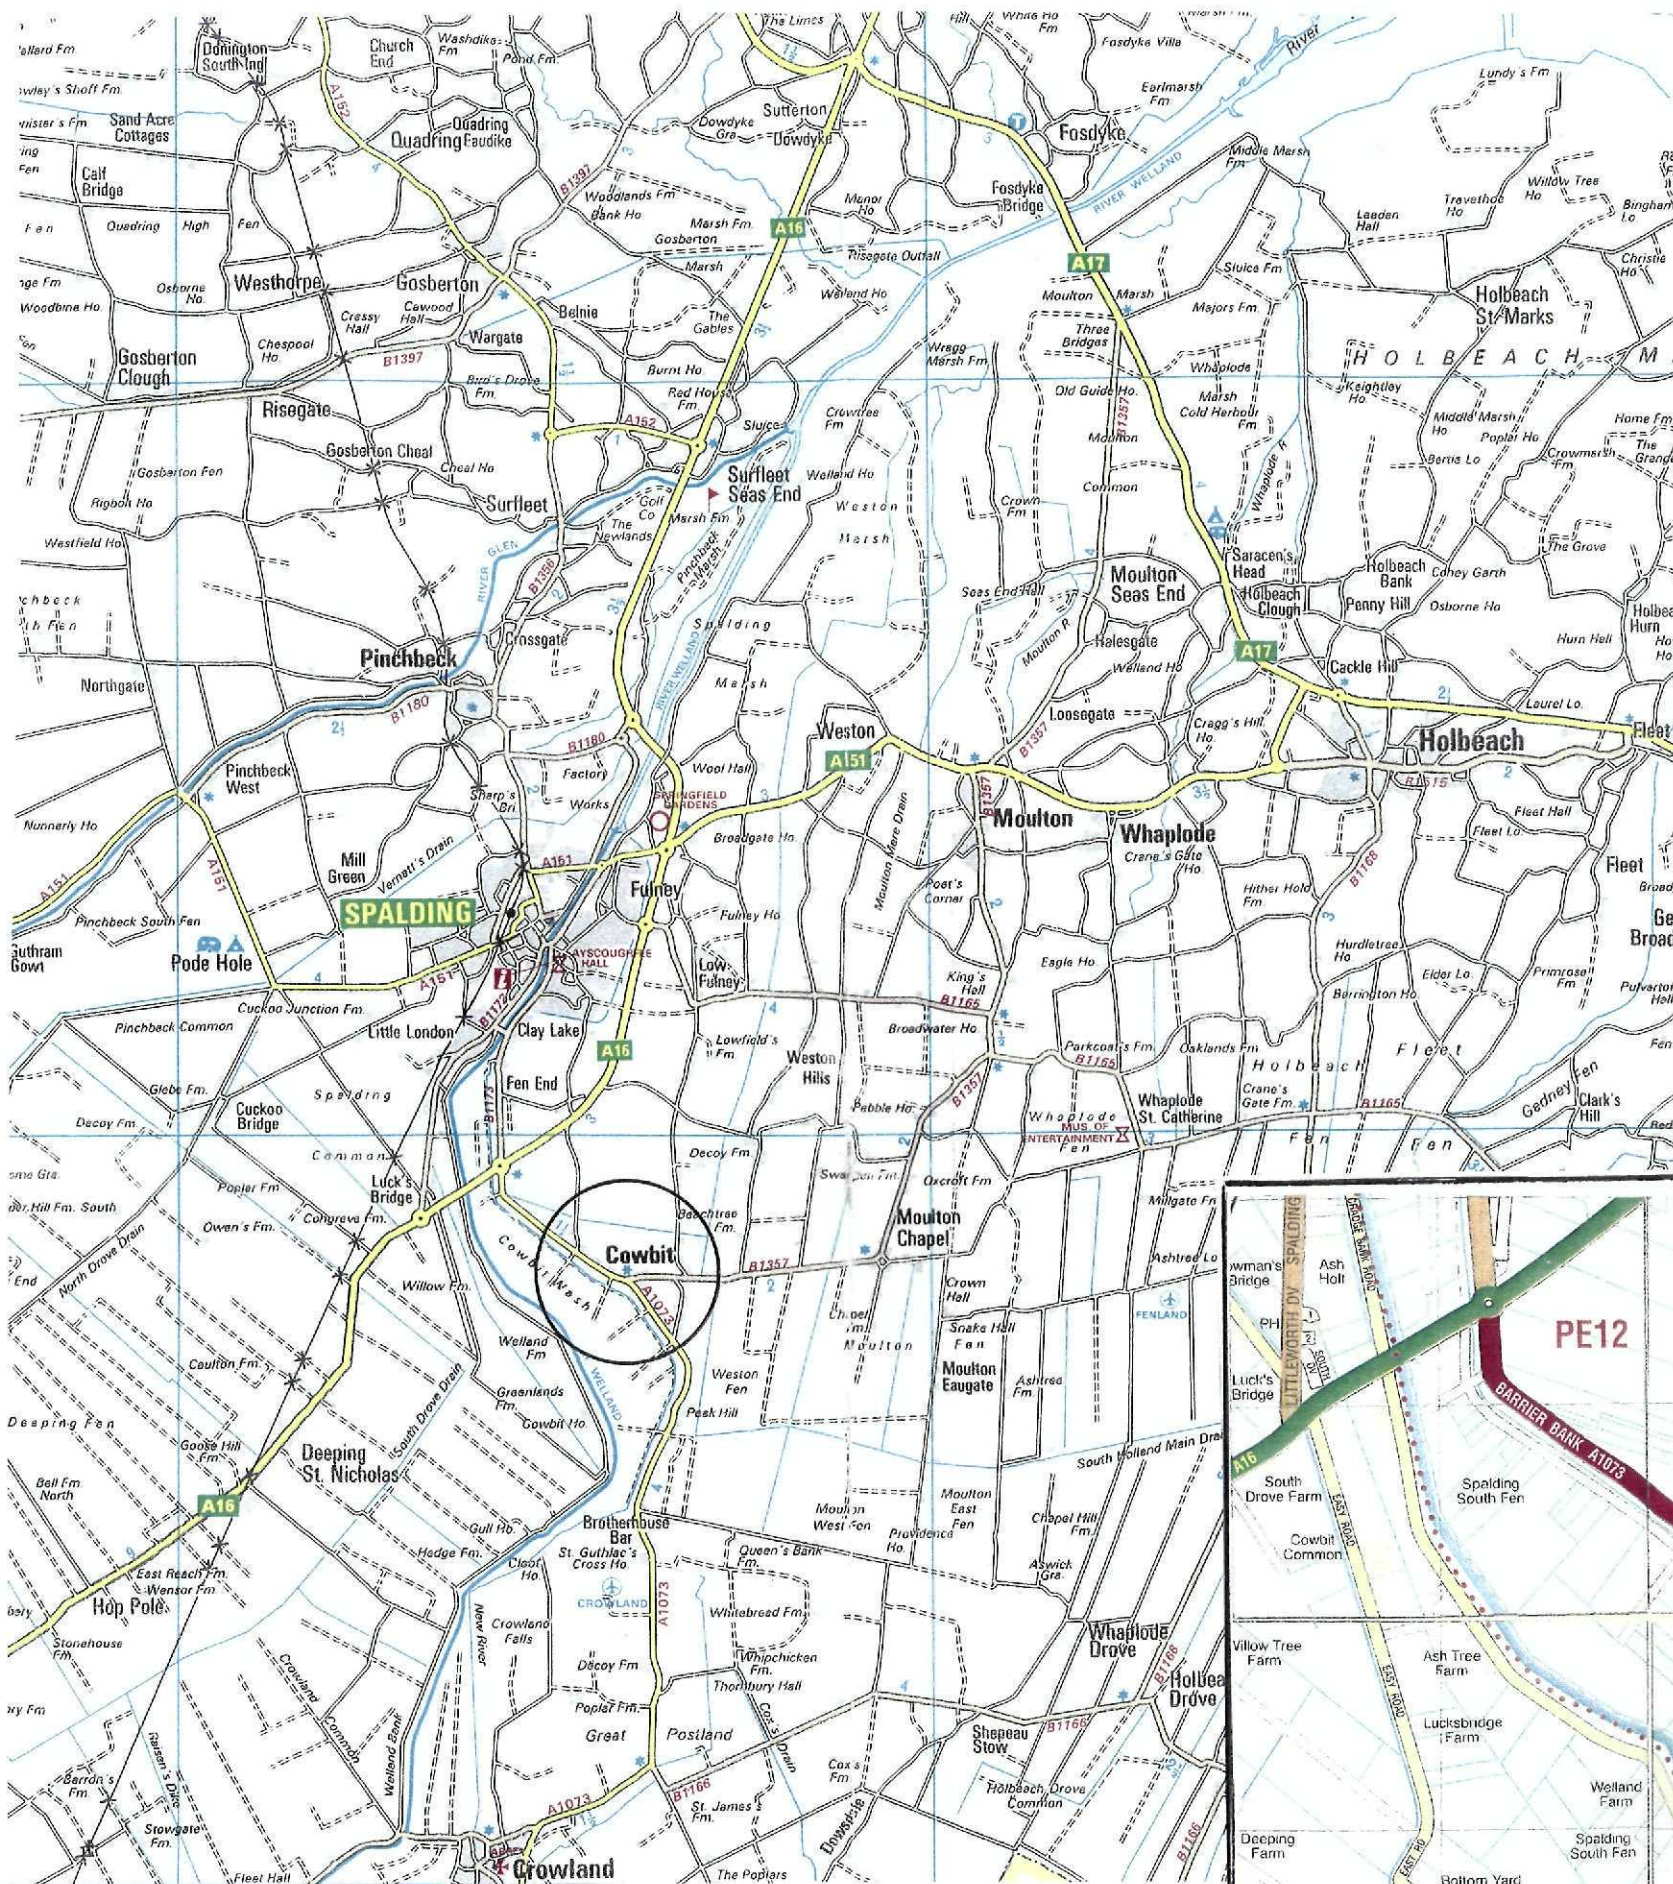

EXTRACT FROM PHILLIP'S LINCOLNSHIRE NAVIGATOR MAP
SCALE 1:100,000


EXTRACT FROM PHILLIP'S STREET ATLAS
LINCOLNSHIRE SCALE 1:36,206

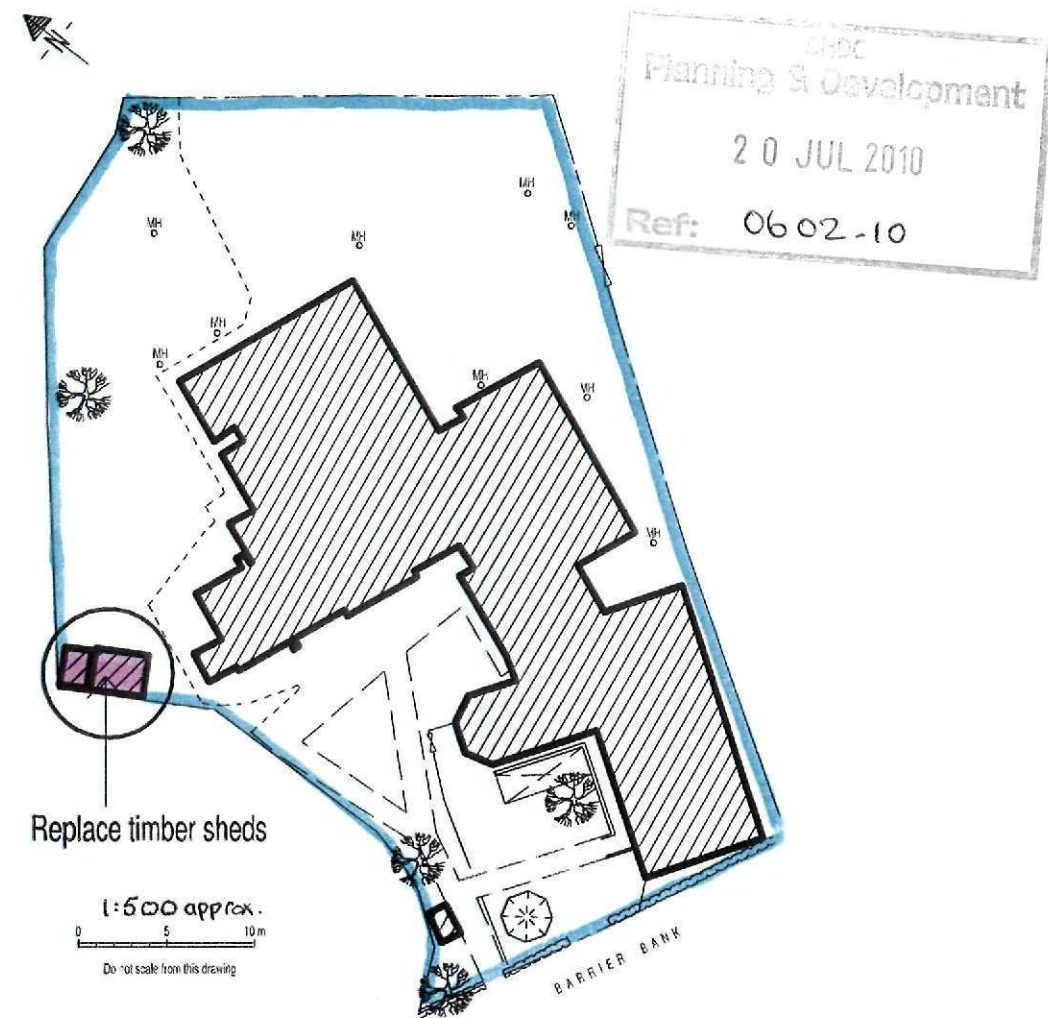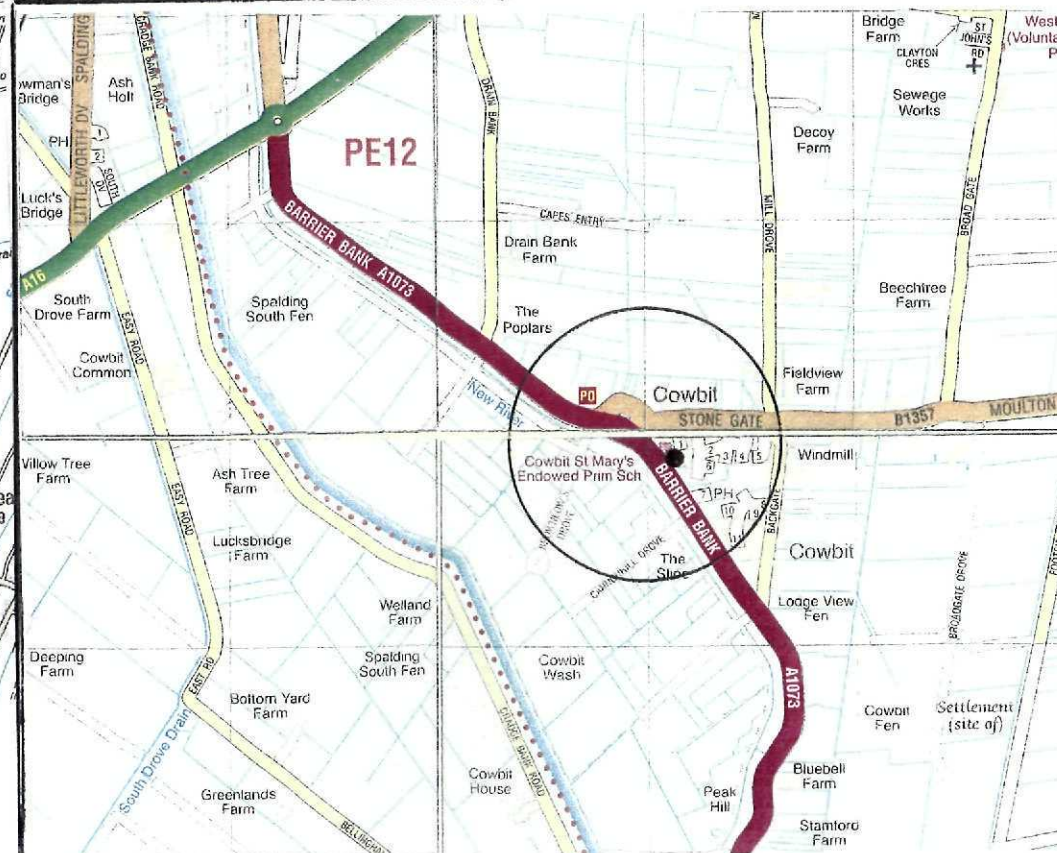

Replace timber sheds

1:500 approx.
0 5 10 m
Do not scale from this drawing


DIOCESE OF LINCOLN BOARD OF EDUCATION	
Diocesan Education Centre Church House Minster Yard LINCOLN LN2 1PU Tel: 01522 504010	
School	St Mary's Endowed CE Primary School, Cowbit
Scheme	Location Plans
Drawing No	COW.19/01
Drawn MJF	Date 31/03/2010 Scale as shown at A3 size

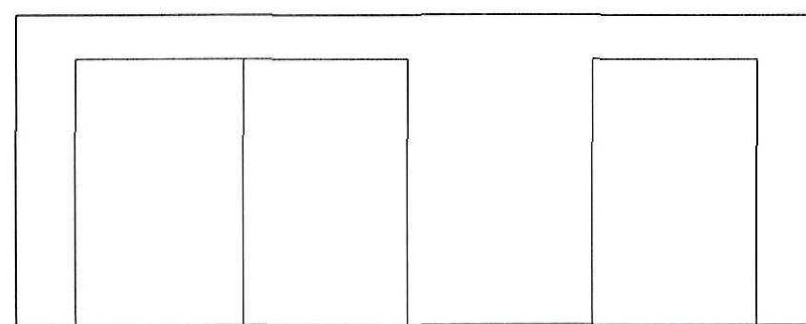

2280 1140


5486

2134

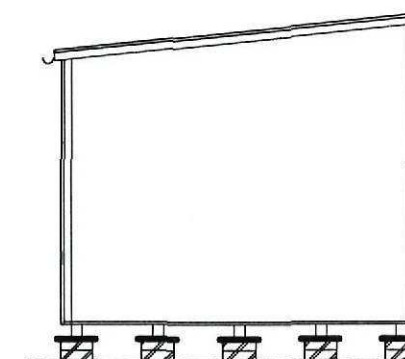

Brickwork to suit

2436

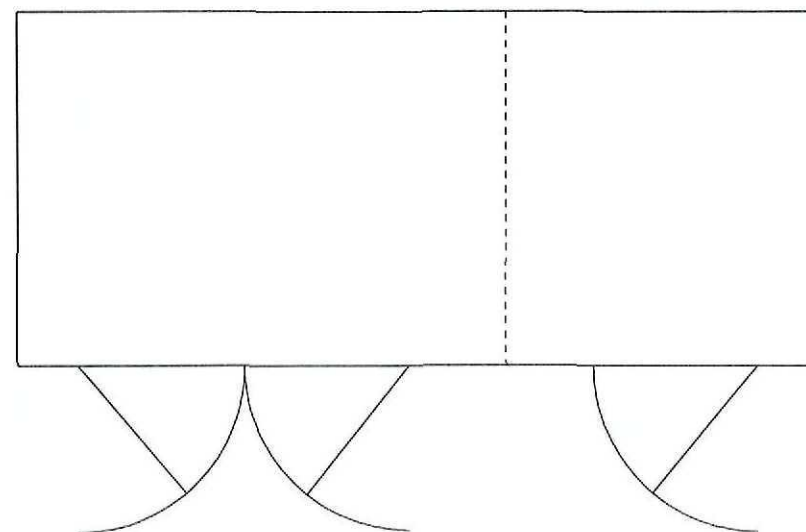

2436

Notes:


Timber framed shed with timber boarded sides.

Roof from timber boards with heavy duty roofing felt.
Fall on roof 1 in 100.

1nr double door and 1nr single door. Each door leaf
1m wide x 1.8m tall. 3nr hinges to each door leaf.

All timber to be pressure treated with preservative
and stained.

Shed base to be timber and supported above ground
level on brickwork including a DPC.

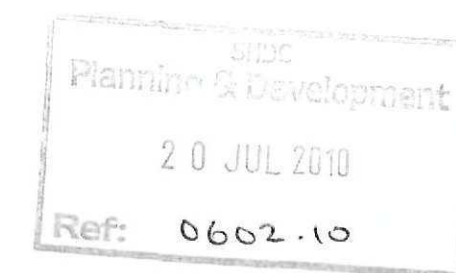

DIOCESE OF LINCOLN BOARD OF EDUCATION Diocesan Education Centre Church House Minster Yard LINCOLN LN2 1PU Tel: 01522 504010		
School	St Mary's Endowed CE Primary School, Cowbit	
Scheme	Proposed New Storage Shed	
Drawing No	COW.19 / 04	
Drawn	MJP	Date 06/07/2010 Scale 1/50 at A3 size