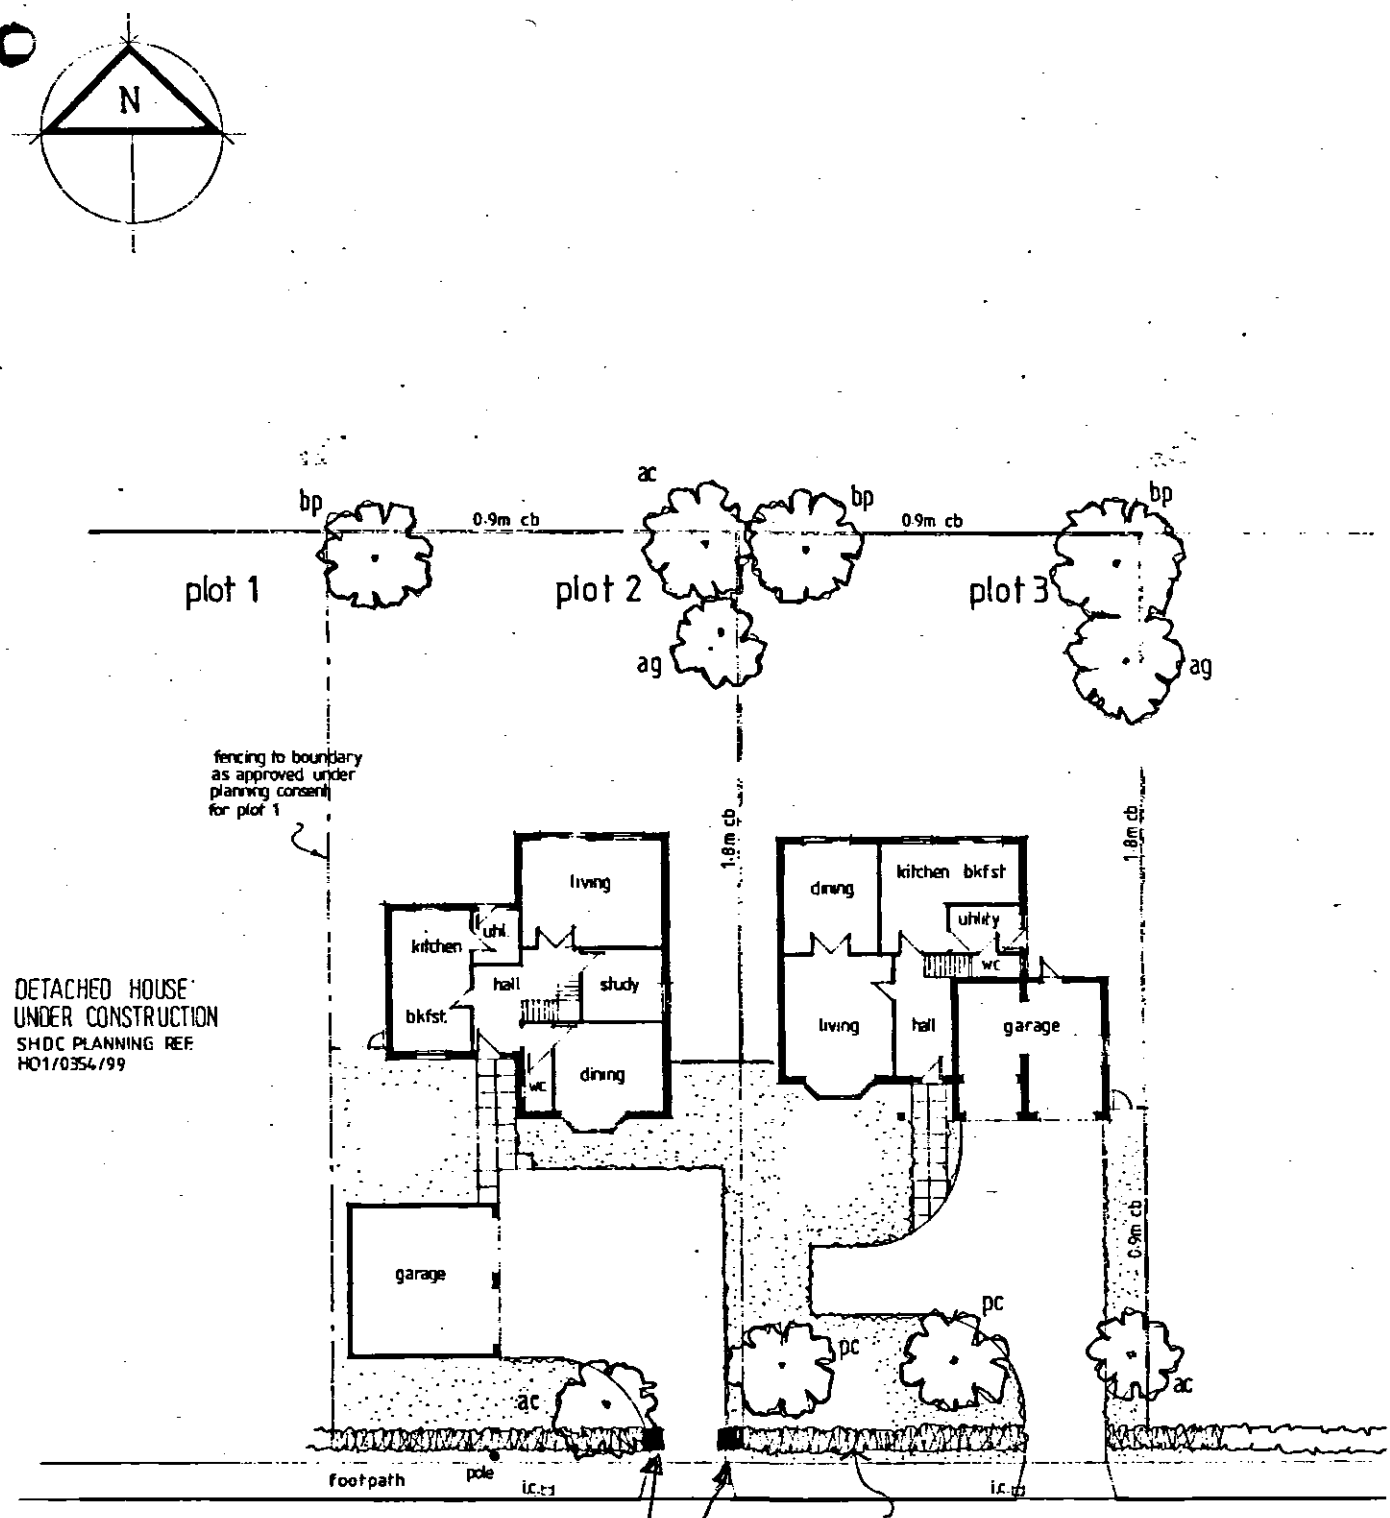



Brick pillars - 1m in height (1' square)
Built from same brick
as main house to
neaten off hedge edges

# Layout

1:200 scale

SOUTH HOLLAND DC
HOUSING & PLANNING
23 AUG 2000
Ref: