


DETERMINED

M2

~~BLU~~ BUILDING CONSULTANTS LLP


8 TEAL GROVE, COWBIT, SPALDING, Lincs. PE12 6XG
TEL / FAX 01406 380139
E MAIL:jane@m2buildingconsultants.co.uk

FOR PLANNING APPLICATION PURPOSES ONLY
DO NOT USE FOR SETTING OUT
ALL DIMENSIONS ARE APPROXIMATE ONLY

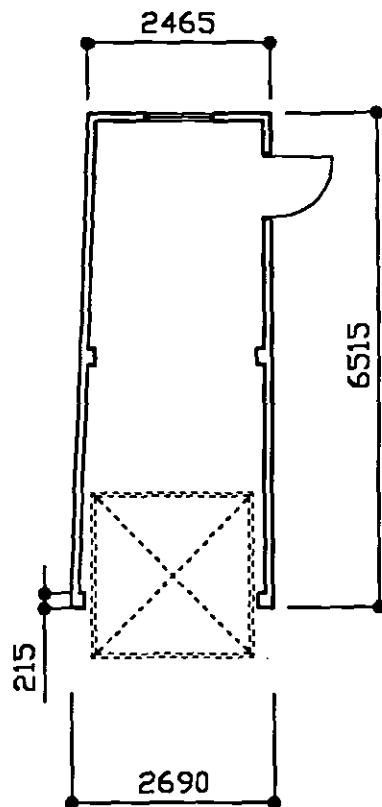


PROPOSED FLOOR
PLAN

PROPOSED NORTH ELEVATION

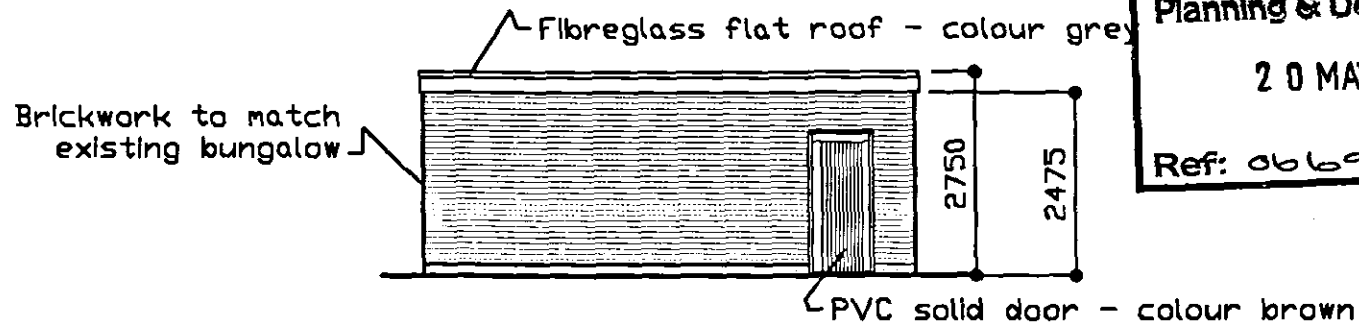


PROPOSED WEST
ELEVATION

Steel roller shutter
door colour brown
to match existing

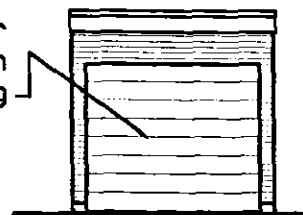

PROPOSED EAST
ELEVATION

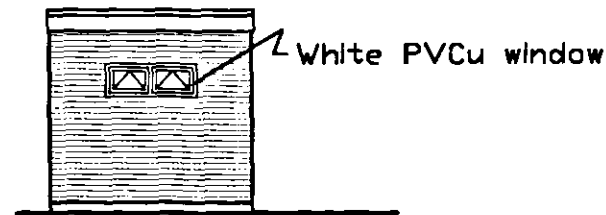

SHDC
Planning & Development
20 MAY 2004
Ref: 0669104

DO NOT SCALE FROM THIS DRAWING
The contractor is to check all
dimensions on site and report to the
surveyor any discrepancies or
omissions. This drawing is the
copyright property of M2 Building
Consultants LLP.

PROJECT Proposed detached garage at 77 Backgate Cowbit
Lincs PE12 6AP for Mr King

DRAWN
JM

DATE
May 2004

SCALE
1:100

DRAWING TITLE
Elevations & floor plan

DWG NR.
LOC. 22.09.04/3