


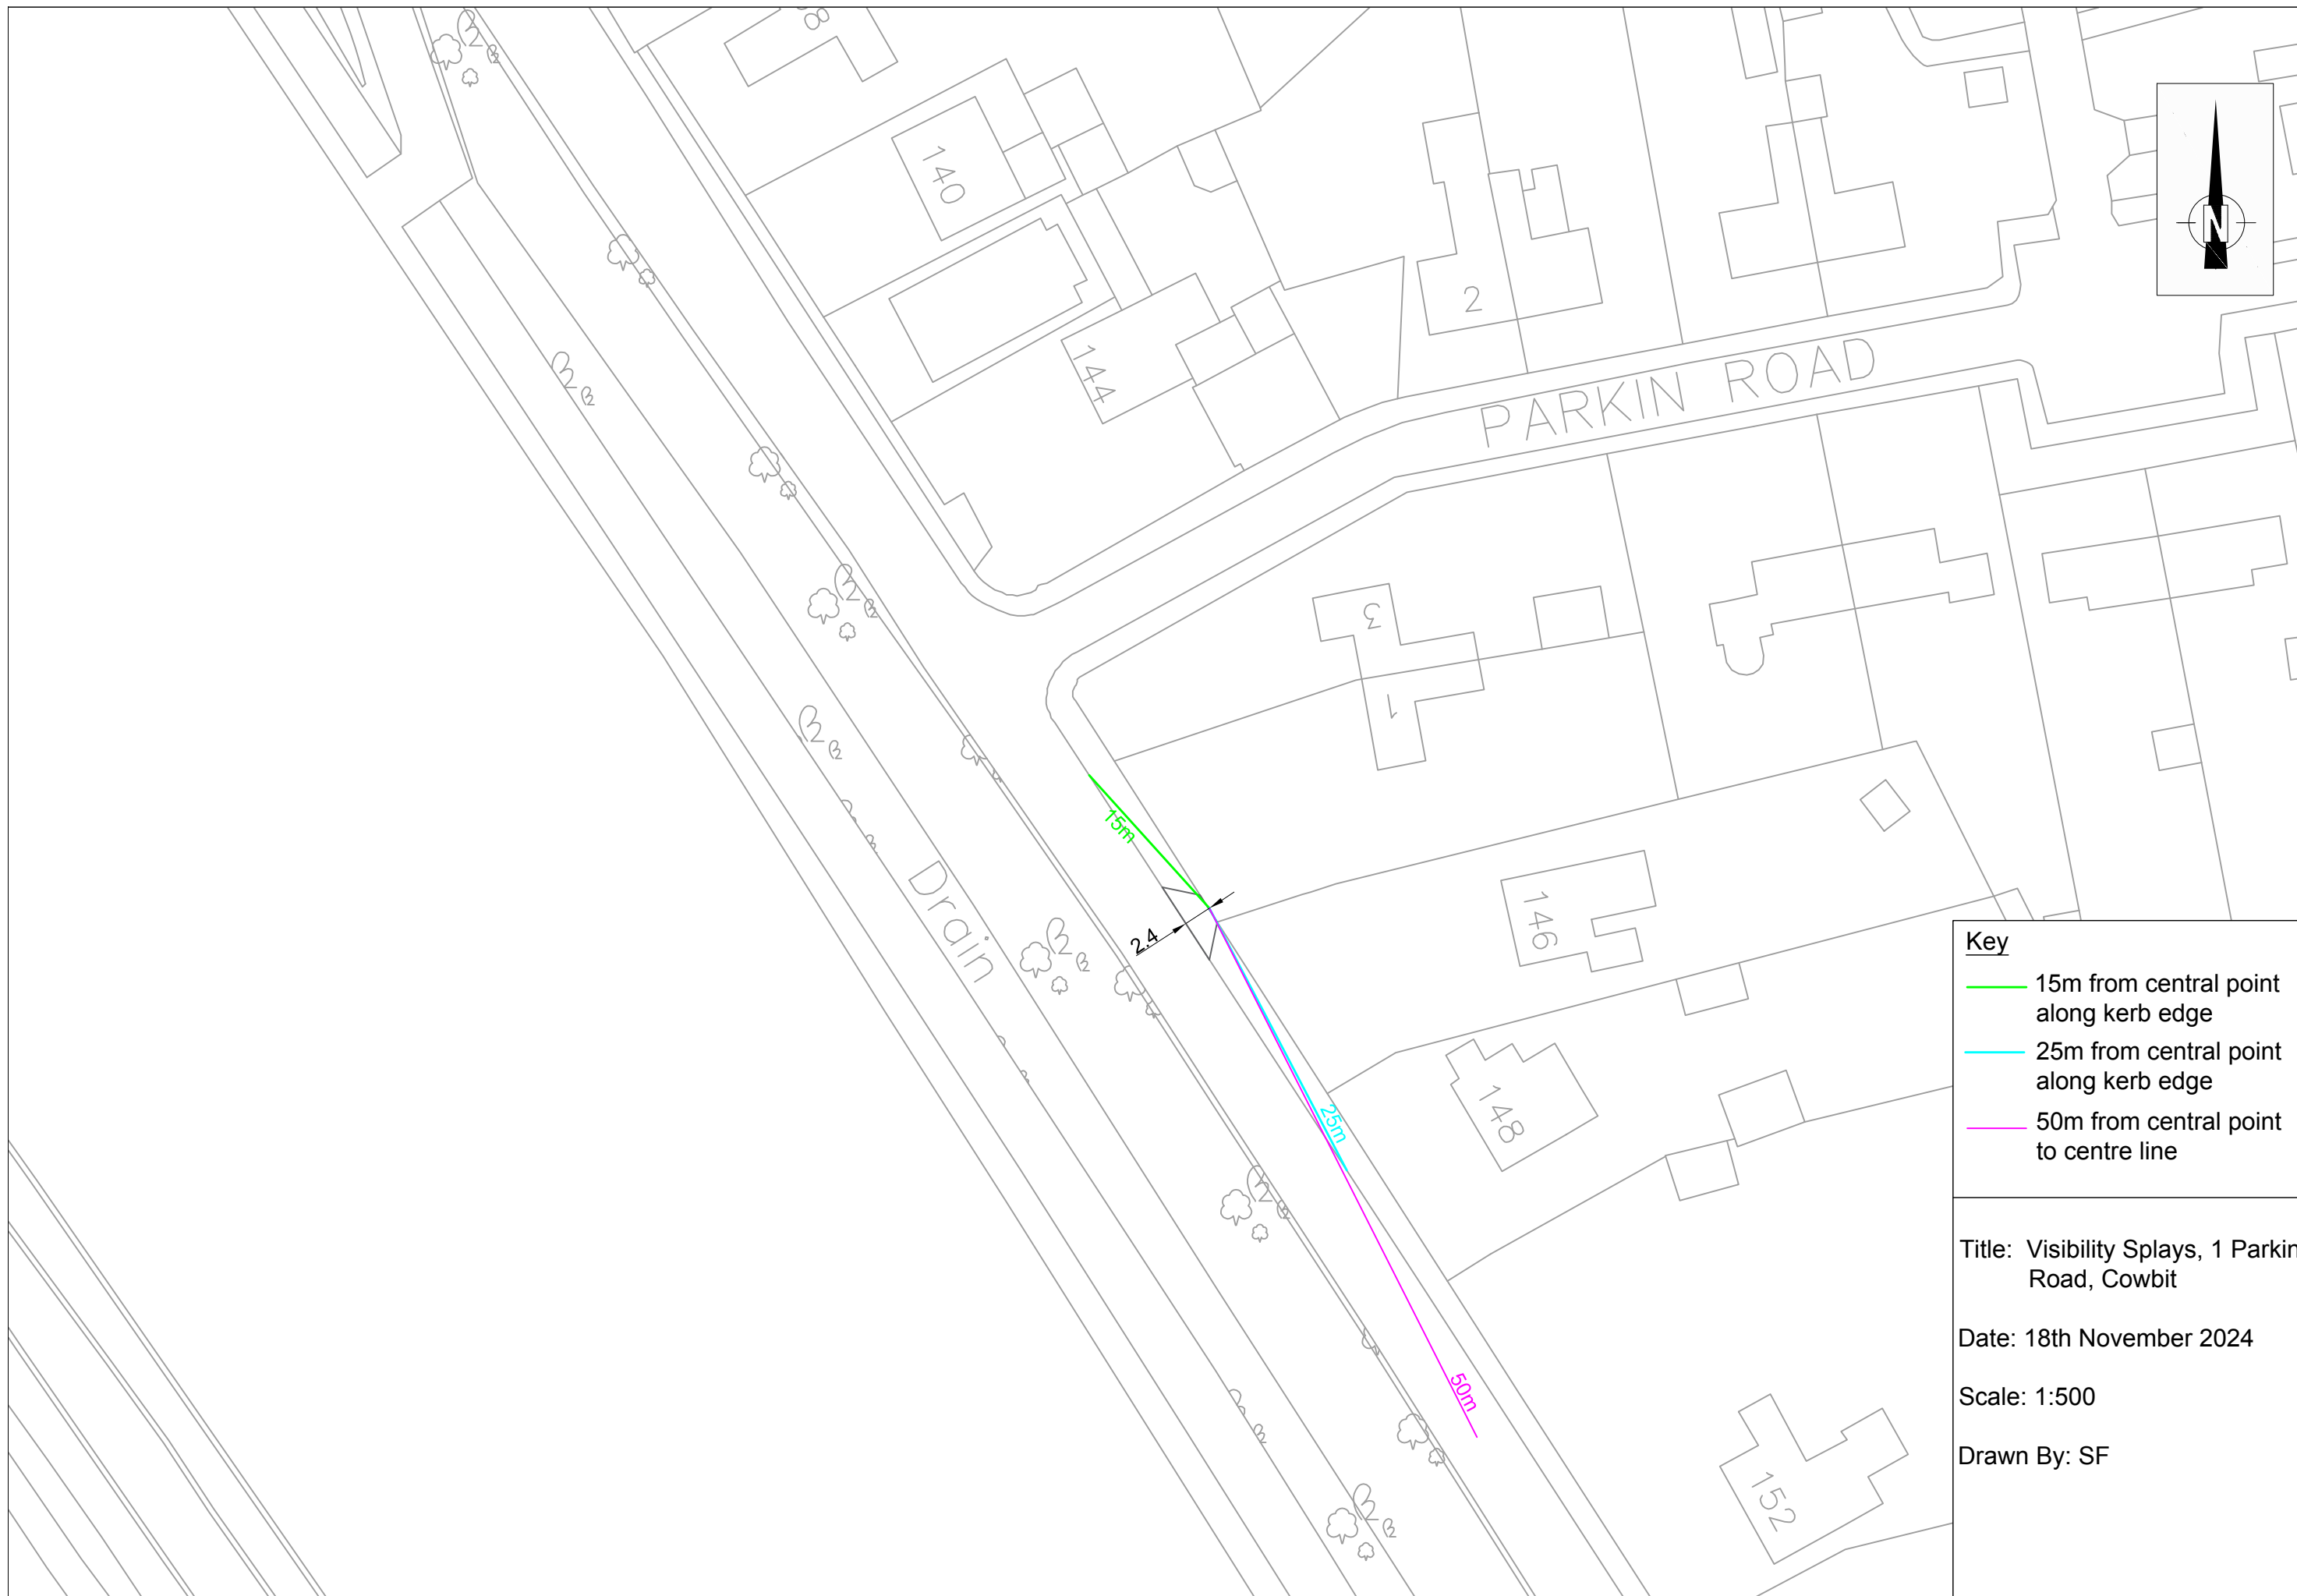

Key
— 15m from central point along kerb edge
— 25m from central point along kerb edge
— 50m from central point to centre line

Title: Visibility Splays, 1 Parkin Road, Cowbit
Date: 18th November 2024
Scale: 1:500
Drawn By: SF