



South Elevation 1:100




West Elevation 1:100




North Elevation 1:100




East Elevation 1:100

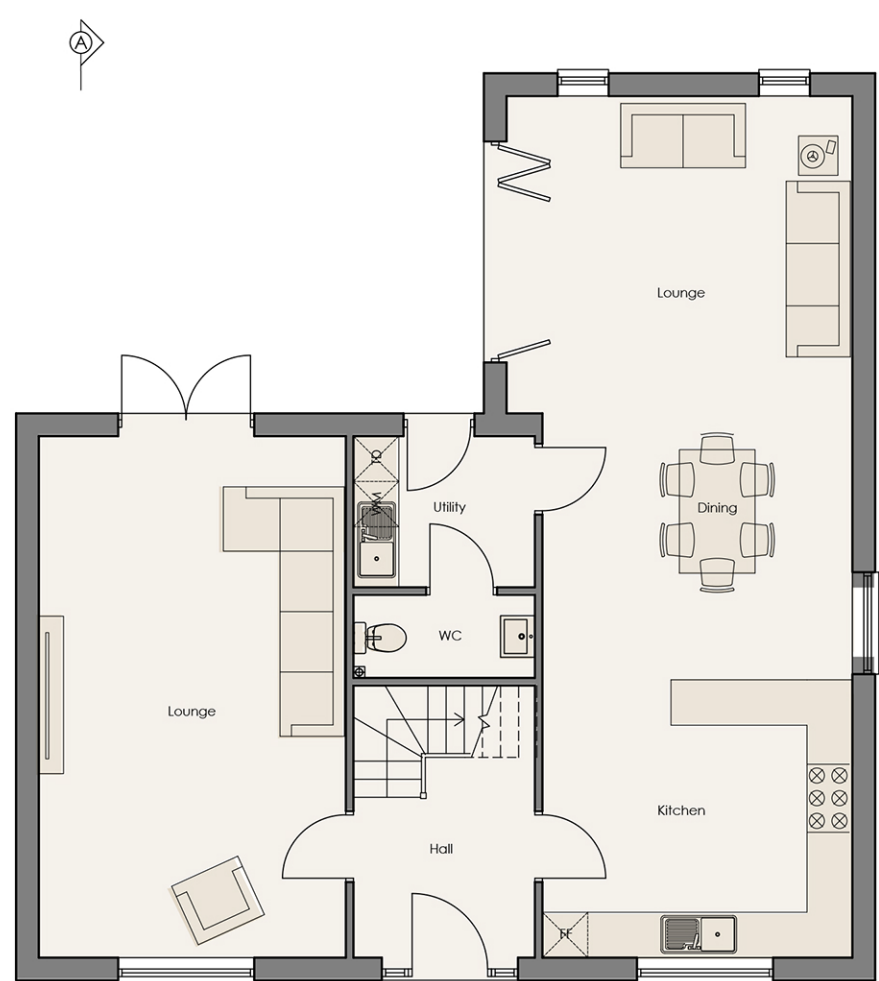

Ground Floor Plan 1:100

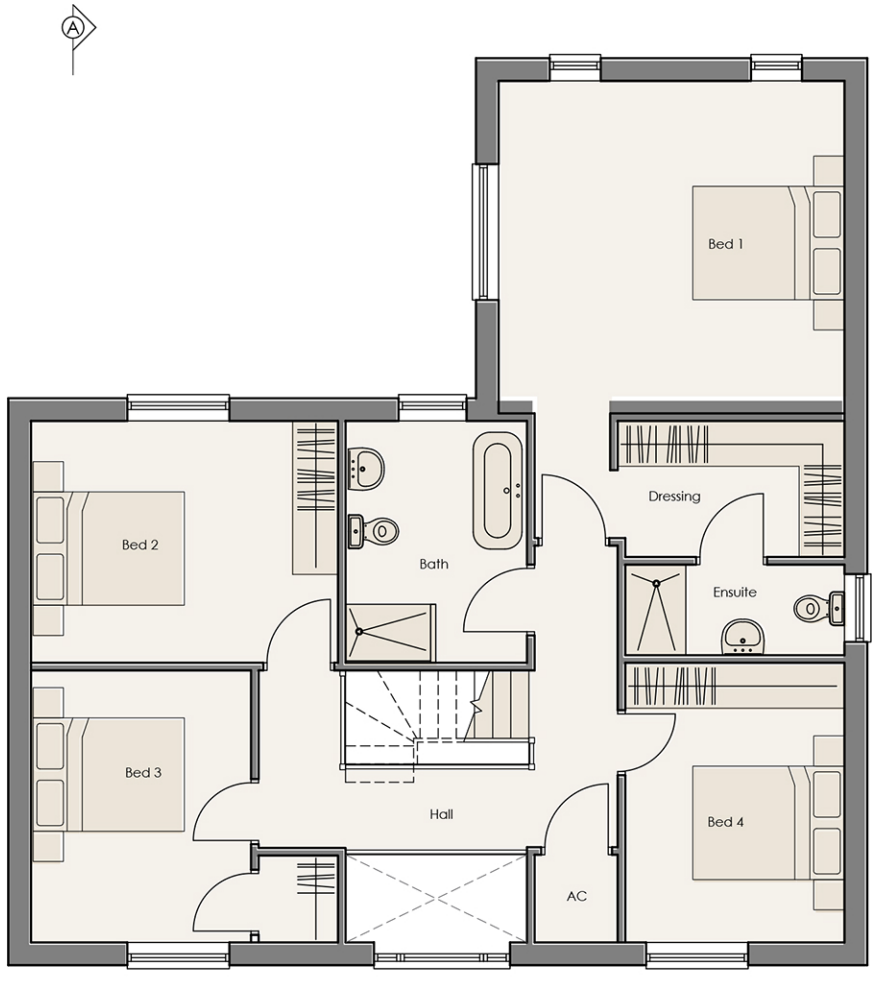

First Floor Plan 1:100

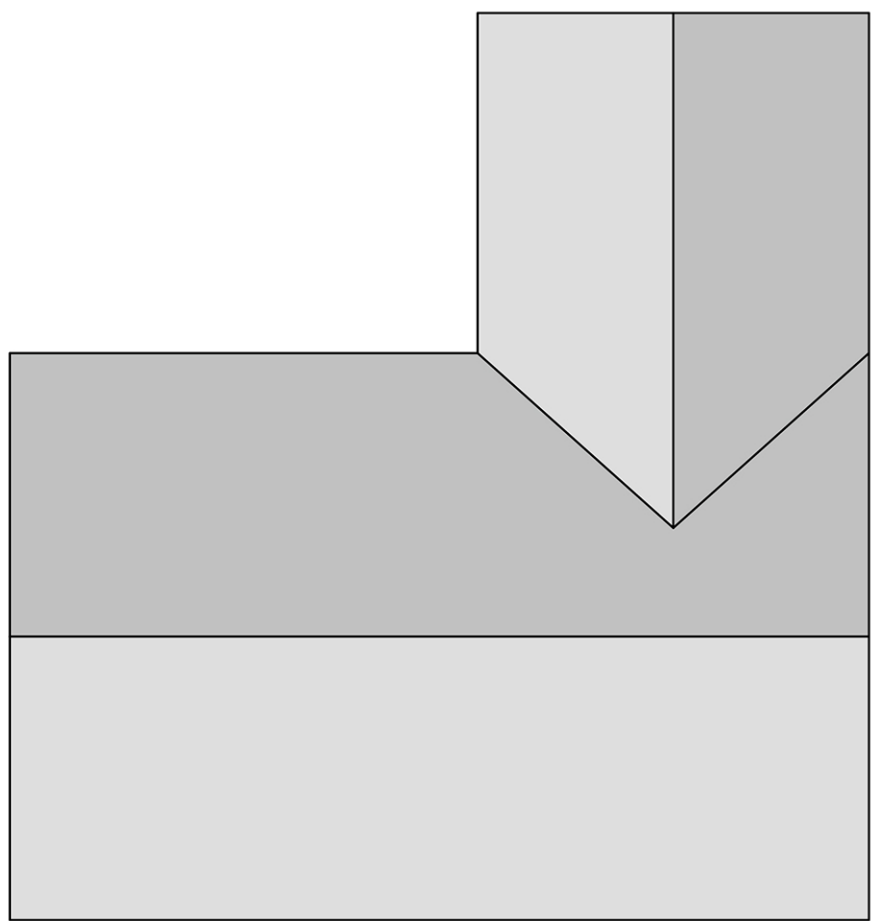

Roof Plan 1:100



Section 1:100

REVISION DATE DRAWN DESCRIPTION



KINGS LYNN INNOVATION CENTRE
INNOVATION DRIVE, KINGS LYNN,
NORFOLK, PE30 5BY

T: 01553 970033
E: design@studio11architecture.co.uk
W: www.studio11architecture.co.uk

CLIENT Ark Property

PROJECT Proposed Residential Development at
Land North of Stone Gate, Cowbit

DRAWING Plot 1 Floor Plans, Elevations and Section

DRAWN AK	PROJECT DESIGNER AK	PROJECT DIRECTOR KB
-------------	------------------------	------------------------

DATE 25.07.2022	SCALE See Drawing	PAPER SIZE A1
--------------------	----------------------	------------------

DRAWING NUMBER
551.PL.02