
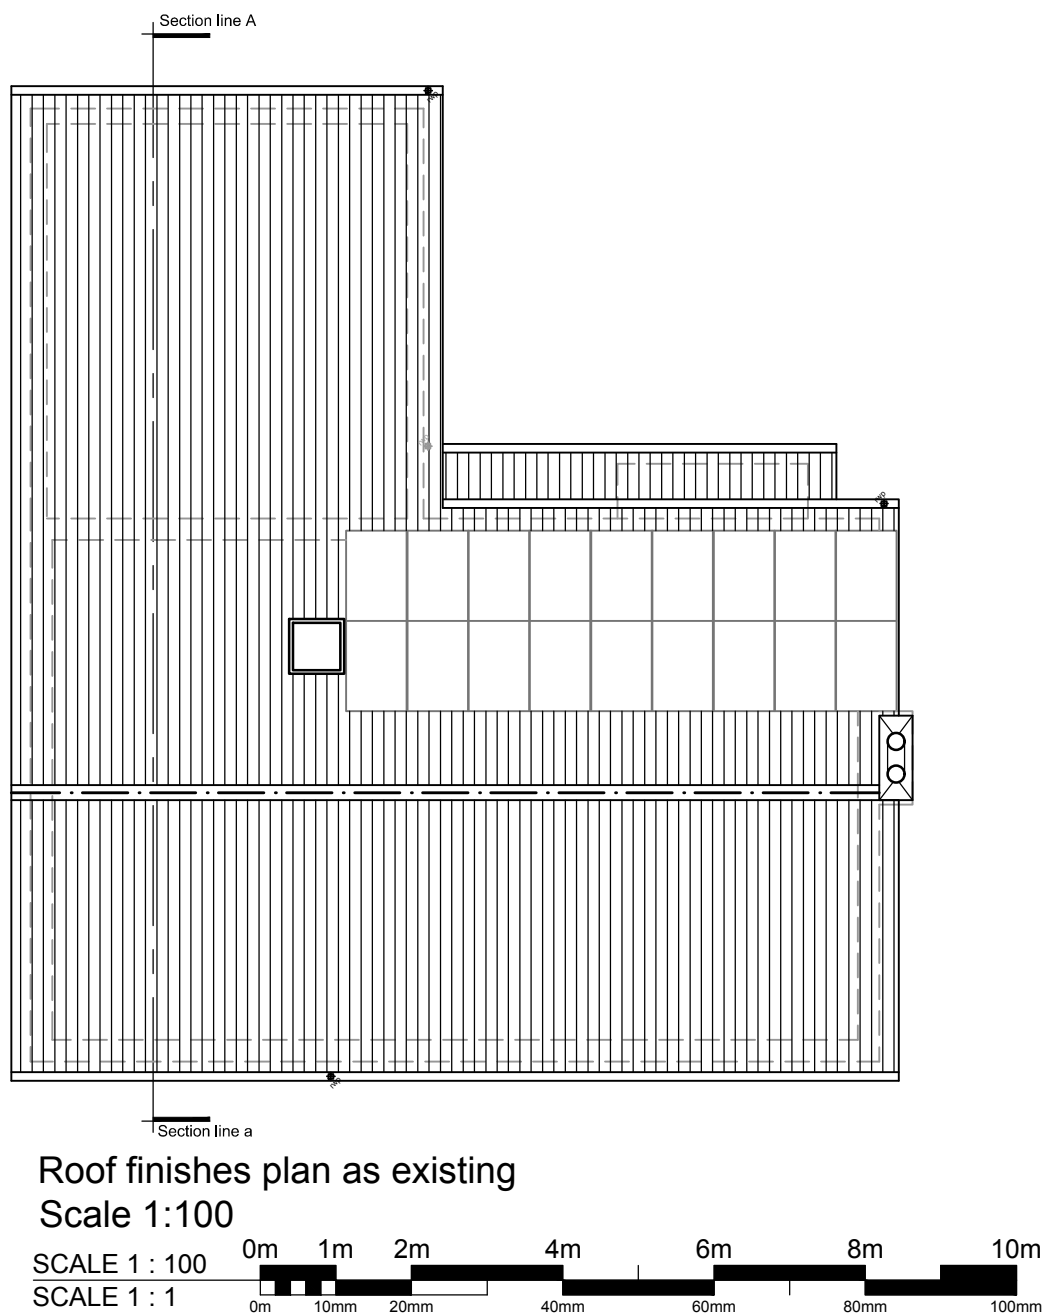
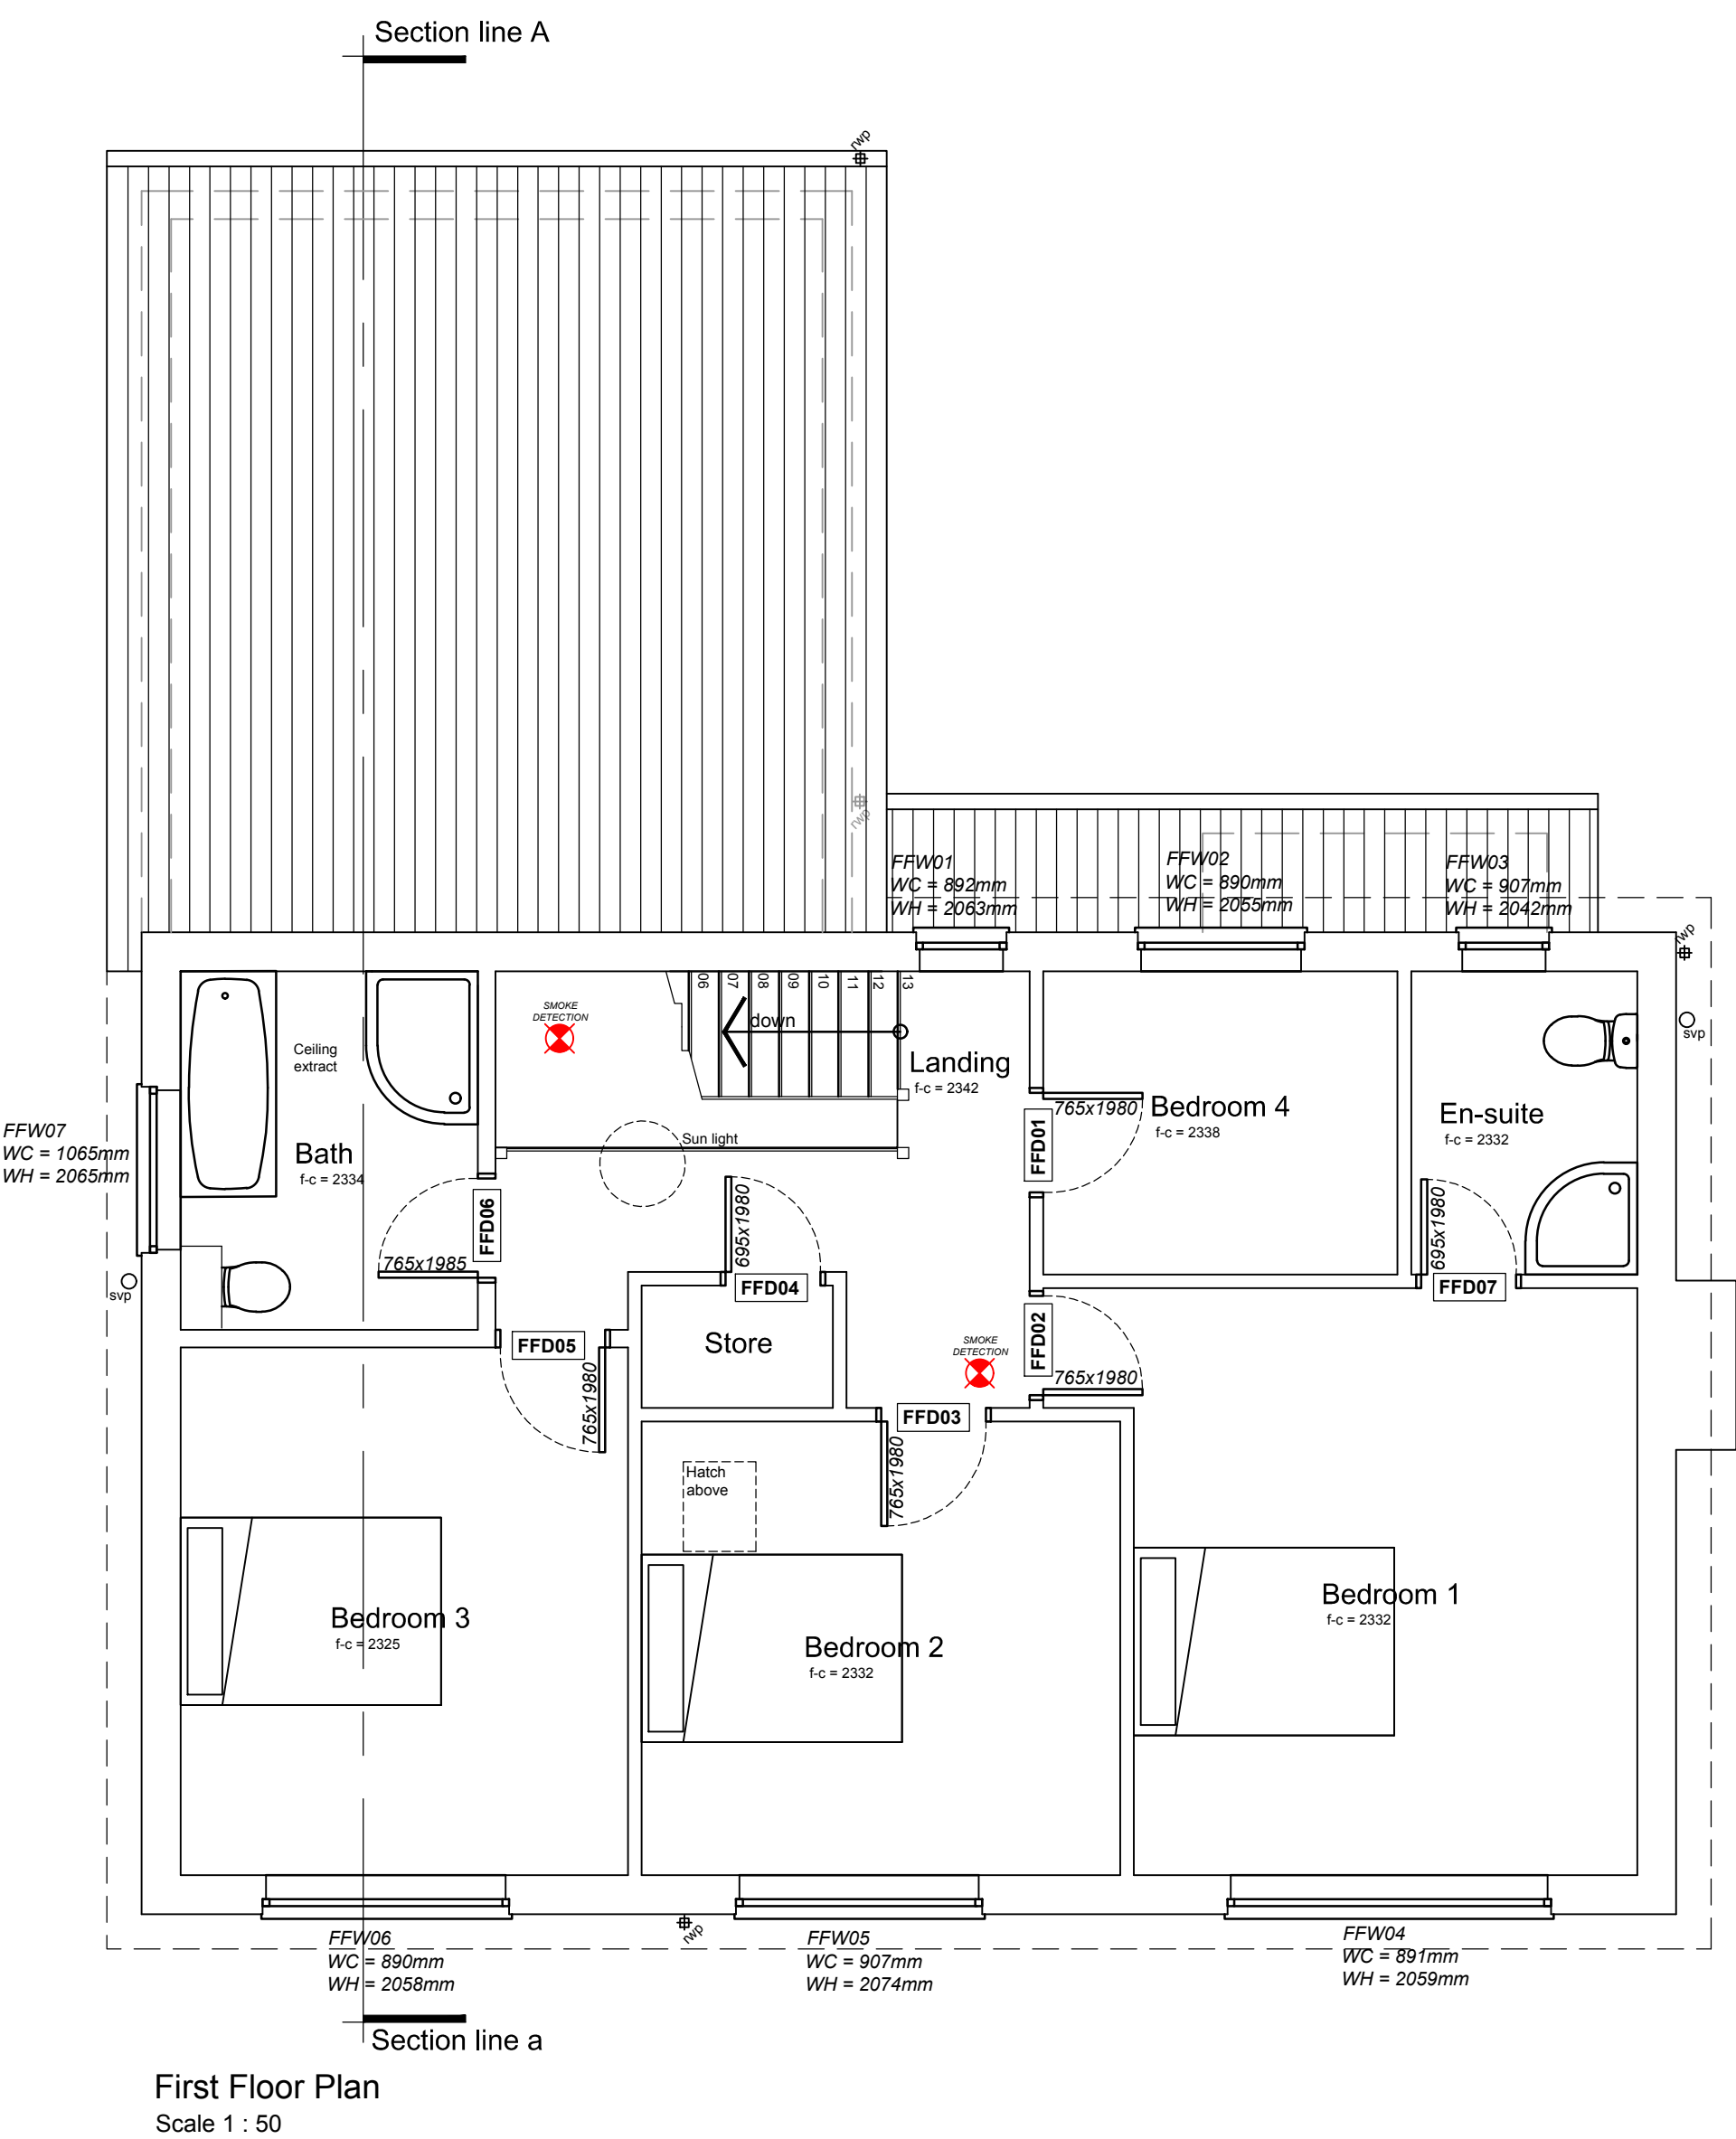


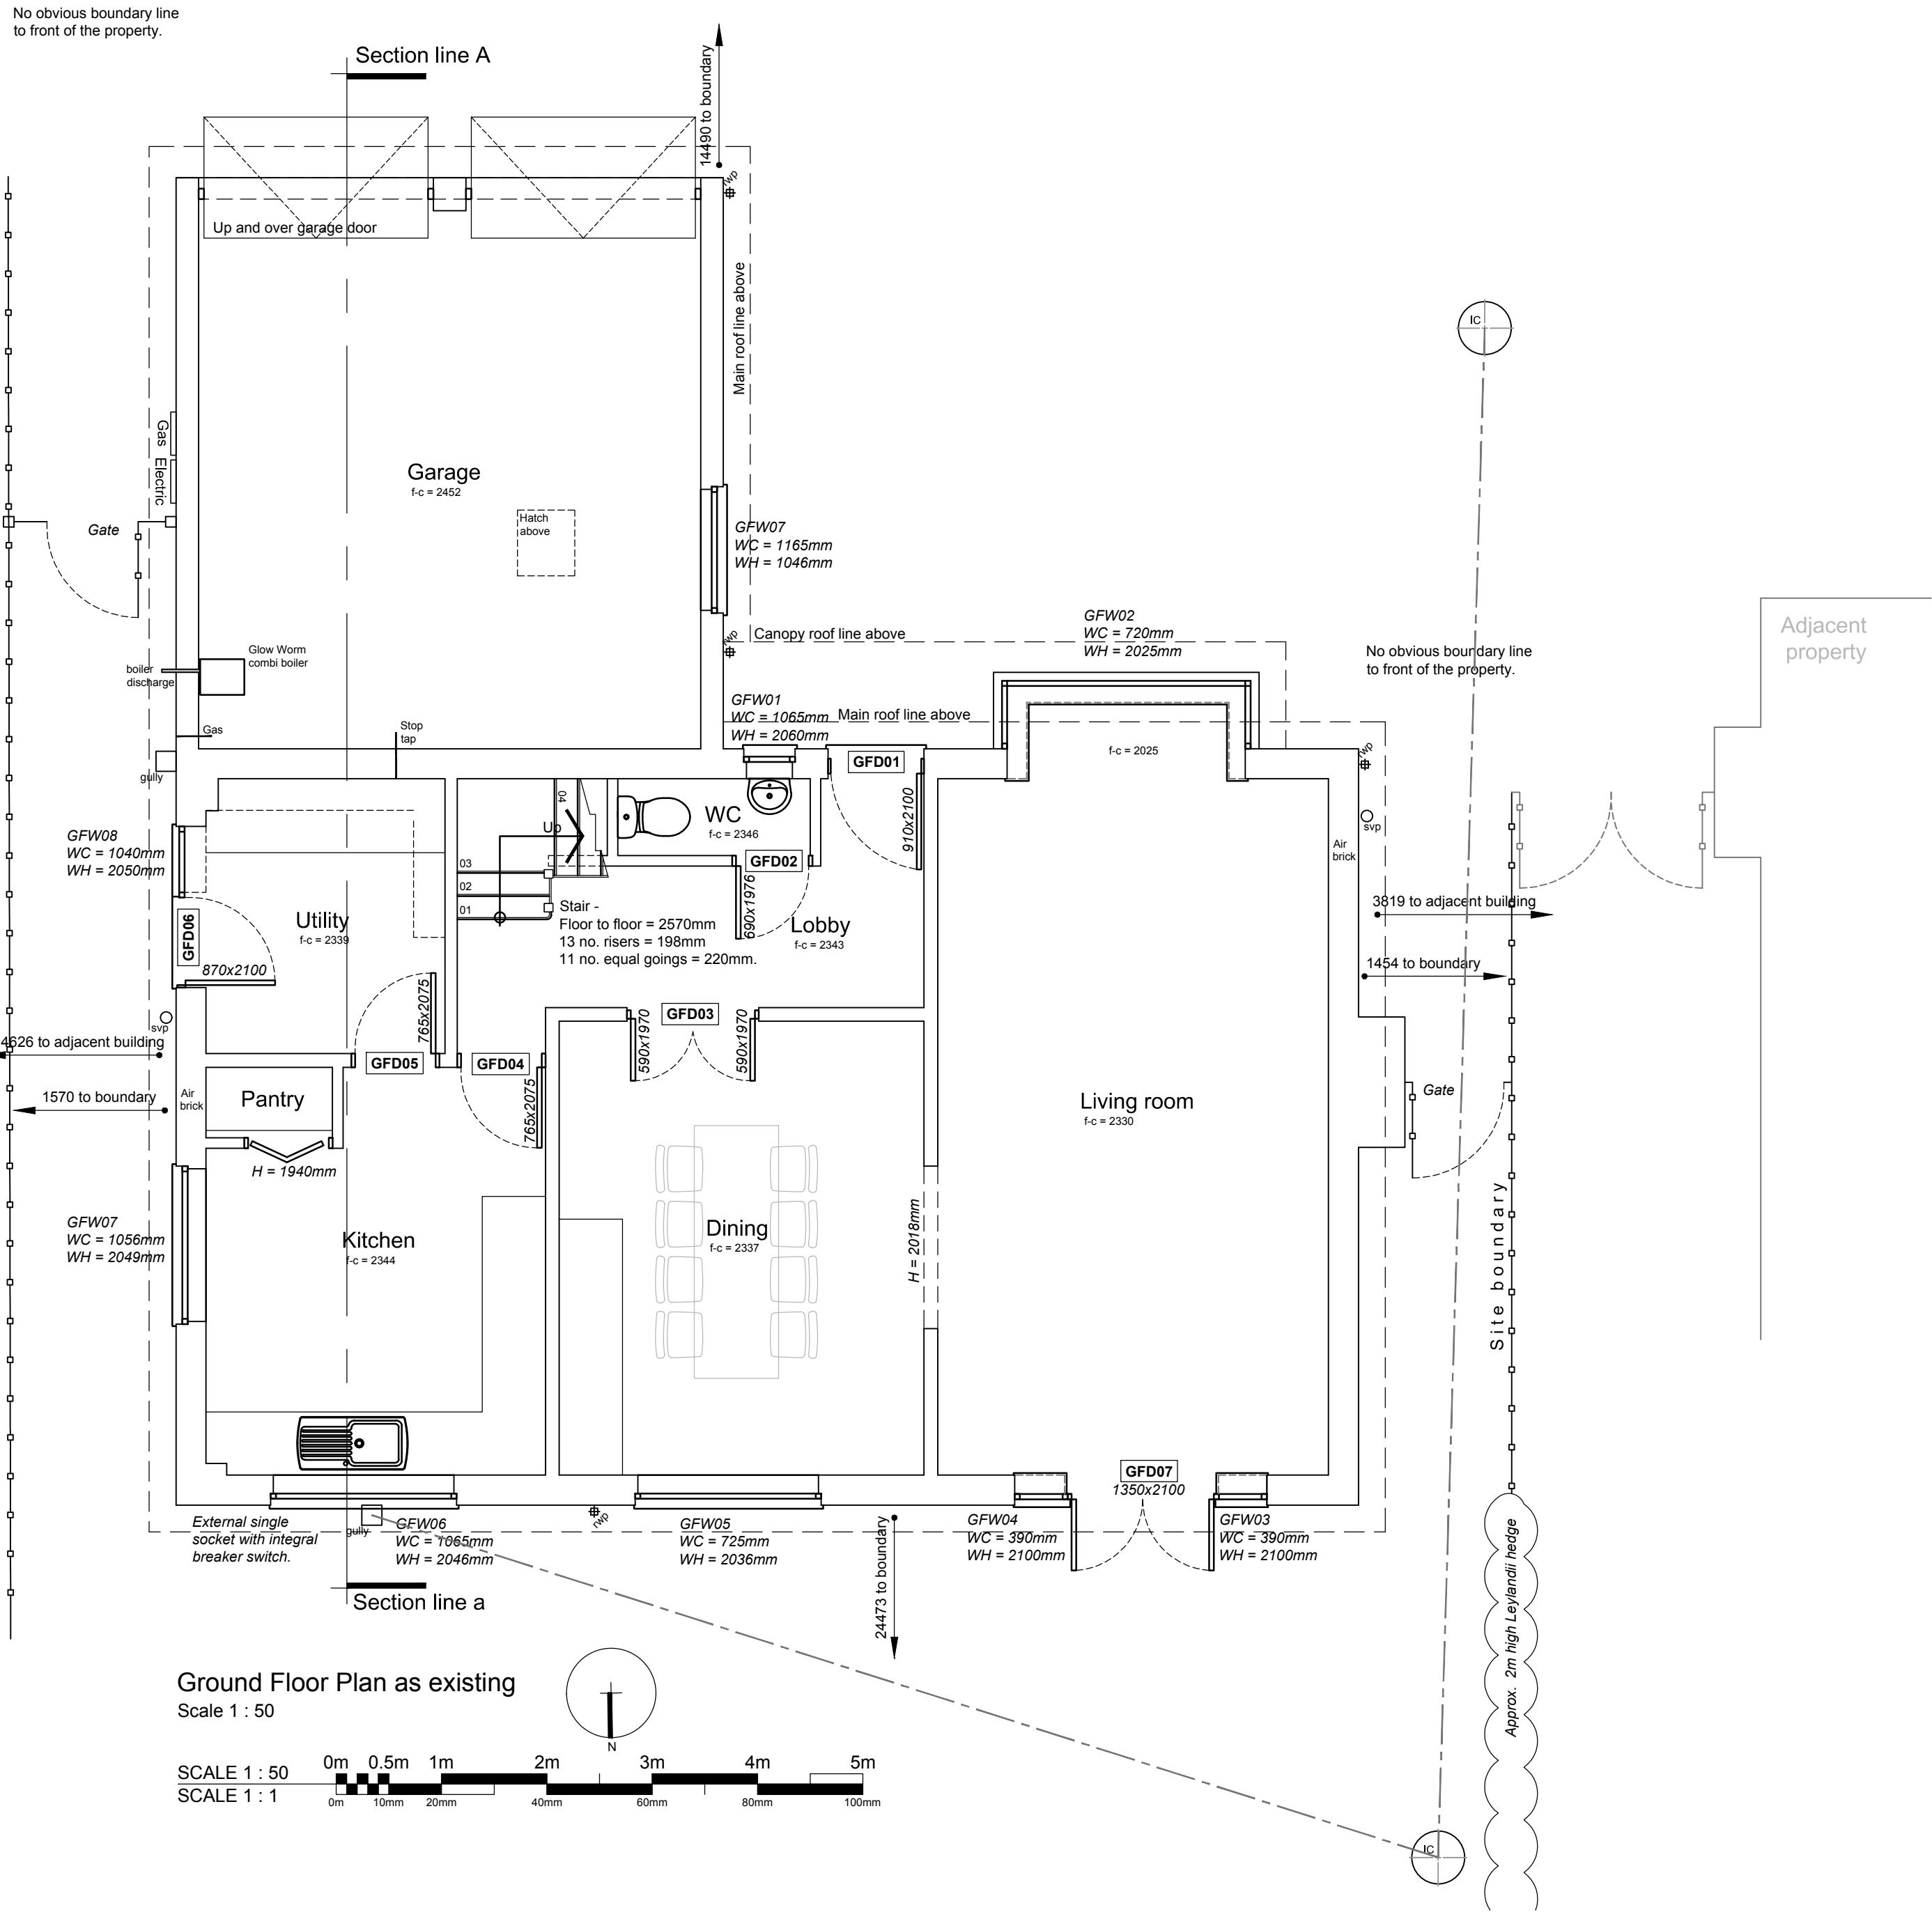

Ref.	Date	Description	Initial
X	xx.xx.xx	xxx	xx

Oglesby & Limb Ltd

Chartered Architect

Suite 1, Market Chambers
12 Market Place, Spalding, Lincs
PE11 1SL

Tel: 01775 761196

e-mail: design@o-l-ltd.co.uk

O&L

Client:
C. & K. Brown

Project:
Proposed single storey rear extension at 72 Stonegate Cowbit PE12 6AH

Drawing Title:
Ground Floor, First Floor and Roof Finishes Plans as existing

GENERAL ISSUE

Date:	June 2019	Scale:	as shown
Drawn by: <td>LS</td> <td>Checked by:<td>AJO</td></td>	LS	Checked by: <td>AJO</td>	AJO

Drawing Number:	Rev.
A1426 - 02	-

DO NOT SCALE THIS DRAWING. THE CONTRACTOR IS DEEMED TO HAVE CHECKED ALL DIMENSIONS ON SITE AND REPORT ANY DISCREPANCIES TO OGLESBY & LIMB LTD. THE CONTENTS OF THIS DRAWING ARE COVERED BY COPYRIGHT AND REMAIN THE PROPERTY OF OGLESBY & LIMB LTD. WRITTEN APPROVAL MUST BE OBTAINED FROM OGLESBY & LIMB LTD PRIOR TO DUPLICATION OR REPRODUCTION OF THIS DRAWING OR ITS CONTENTS. ANY DIMENSIONS NOT SHOWN ARE TO BE CHECKED AND AGREED WITH OGLESBY & LIMB LTD.