

1000

RECEIVED FROM THE NATIONAL ARCHIVES  
EXTRACTION OF THE RECORDS

**SUPPLEMENTED**

SCPL 1:100

DROPPED BUILDINGS AT THE MILL.

NEW SLOPEWAY FOR RAINWATER  
5-5000 FT FROM BUILDING.

NEW WINDOWS BROACHED IN TO NEW BUTTER SHED  
WITH BARS

FRONT TO NEW ROOF, THE NEW  
MATERIAL OFFICE BAY

BUILDING UPRID  
IN 8000 GATE DEGREE  
TO EACH BRANCH TO  
MATERIAL OFFICE ALTERATIONS.

**SUPERSEDED**

*Notan*

SOUTH HOLLAND DC  
HOUSING & PLANNING  
10 SEP 1999  
Ref: *Op2199*


*D.R.3*

SCALE 1/150

DRIVE  
TO ROAD

HOUSE

BARREL

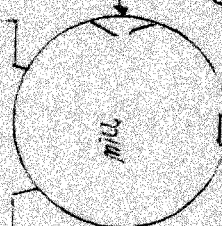

PROPOSED ALTERATIONS  
MR + MRS J LITTLE AT  
THE MILL, BACKGATE  
COWBIT.

EXISTING BUILDINGS AT THE MILL.

DEMOLISH  
EXISTING BUILDINGS.

EXISTING  
GARAGE  
SPACE.

LAWN

DOWNHILL.

**SUPERSEDED**

*Return*

PREP TO WHICH  
APPLICATION RELAYS.

MILL  
DOOR

MILL.

EXISTING MILL  
WINDOOW  
ALTER EACH TO EXISTING DOORS

GARAGE

DRIVE  
TO ROAD.

SOUTH HOLLAND DC  
HOUSING & PLANNING  
10 SEP 1999  
Ref: 0902/99


D.R. 2  
SCALE 1:150

PROPOSED ALTERATIONS AT THE MILL, CHURCHILL, COVENT RD

MR & MRS J LIME : SECTION'S 1:10.

SECTION 1:10

WINDOW DIA TO THE MILL, RE-PLACING DOOR POSITION

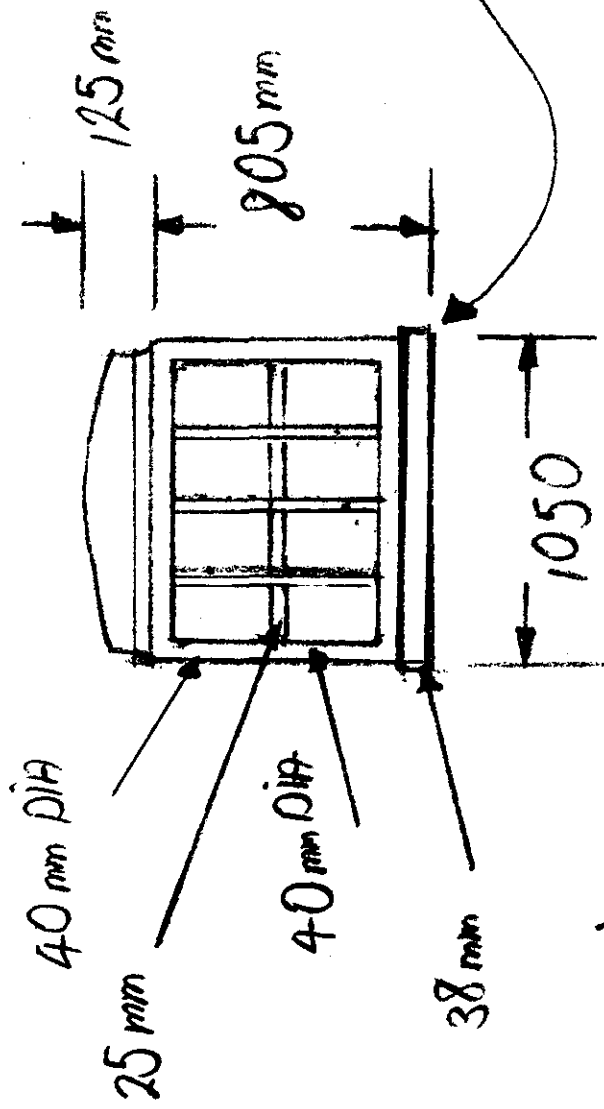

KILNDRIED


SOFTWOOD PURPOSE MADE WINDOW TO MATCH

EXISTING MILL WINDOW'S TO SAME DIA.

DECORATION - ONE PRIM COAT, TWO UNDER COATS + ONE TOP COAT IN WHITE

SECTION 1:10

DOOR'S DIA TO THE MILL, RE-PLACING WINDOW POSITION.

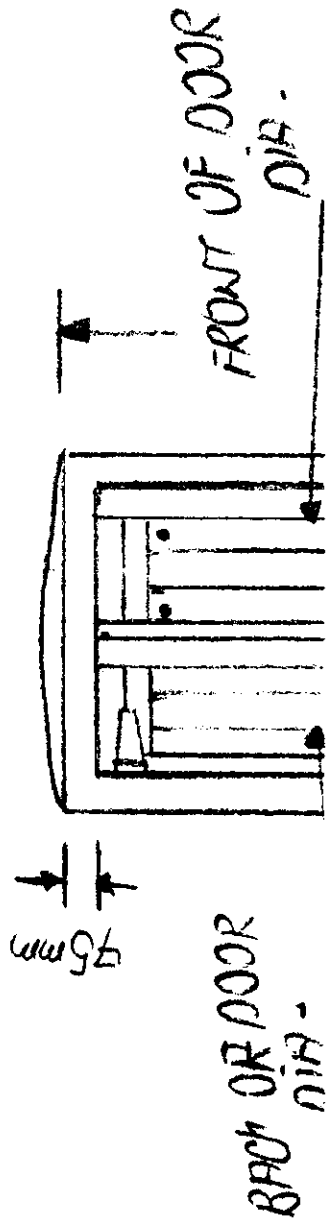

BACK OF DOOR DIA -

KILNDRIED


DETERMINED

PLAN

28 FEB 2000


090299

SOFTWOOD MILL DOORS TO SAME DIA - LOCKS, HANDLES TO MATCH  
 RE-USE  
 DECORATION:- ONE PRIM COAT, TWO UNDER COATS, + ONE TOP COAT  
 ALL IN WHITE.

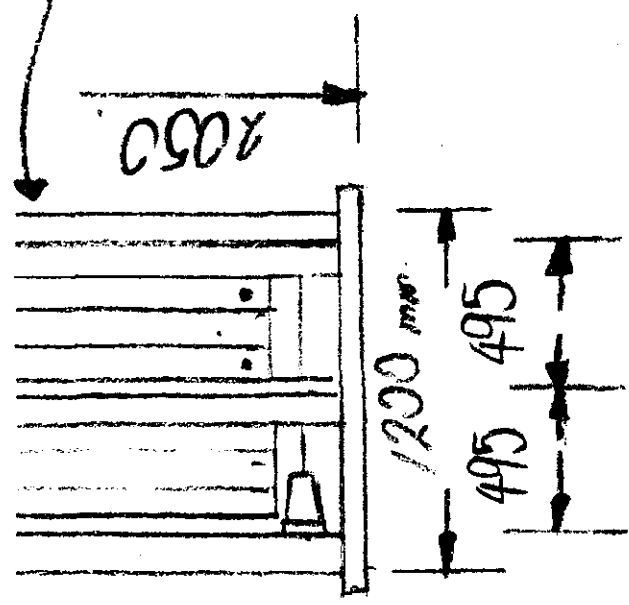


SECTION 1:10

EXTRA NEW WINDOW DIA TO THE MILL, TO MATCH EXISTING.

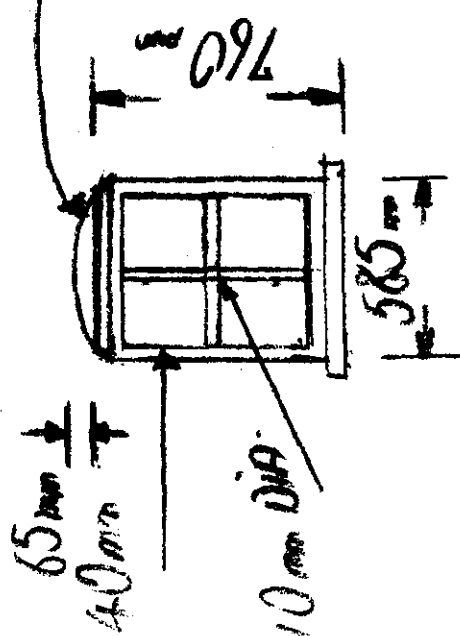

KILNDRIED  
 SOFTWOOD PURPOSE MADE WINDOW TO MATCH  
 EXISTING MILL WINDOW TO SAME DIA.  
 DECORATION:- ONE COAT PRIM, TWO UNDER COATS +  
 ONE TOP COAT IN WHITE.

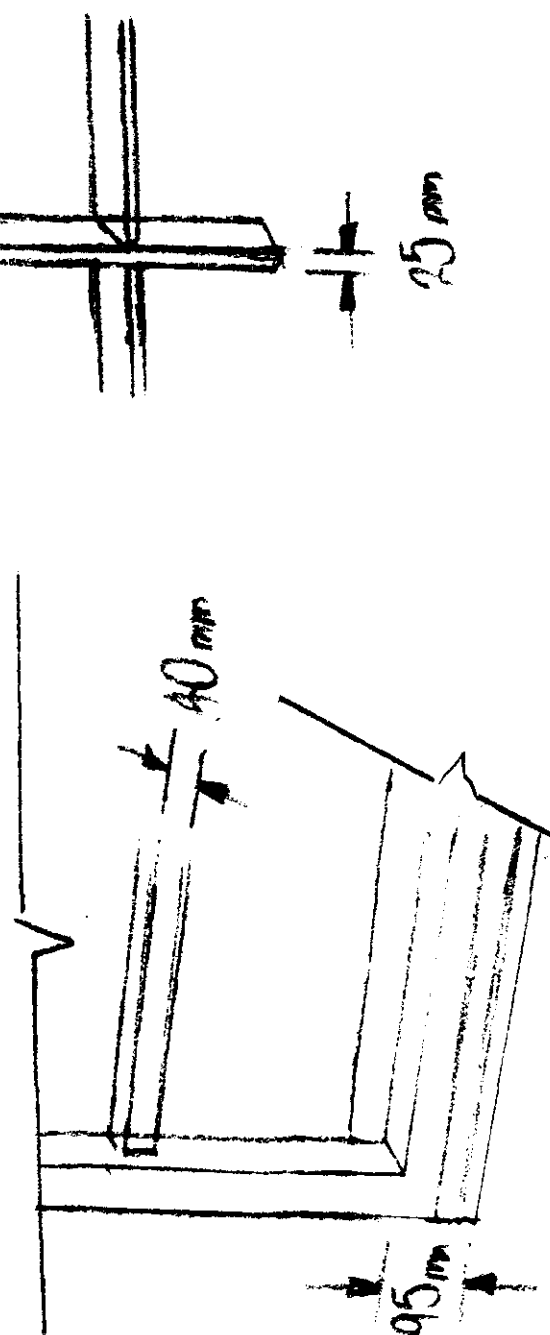


DETERMINED  
 PLAN

SOFTWOOD HOUSE  
 23 FEB 2000  
 Ref: 0902199

# SECTION 1:10


DOOR'S DIA TO THE MILL, RE-PAVING 1 IN DIA DOOR DIA.

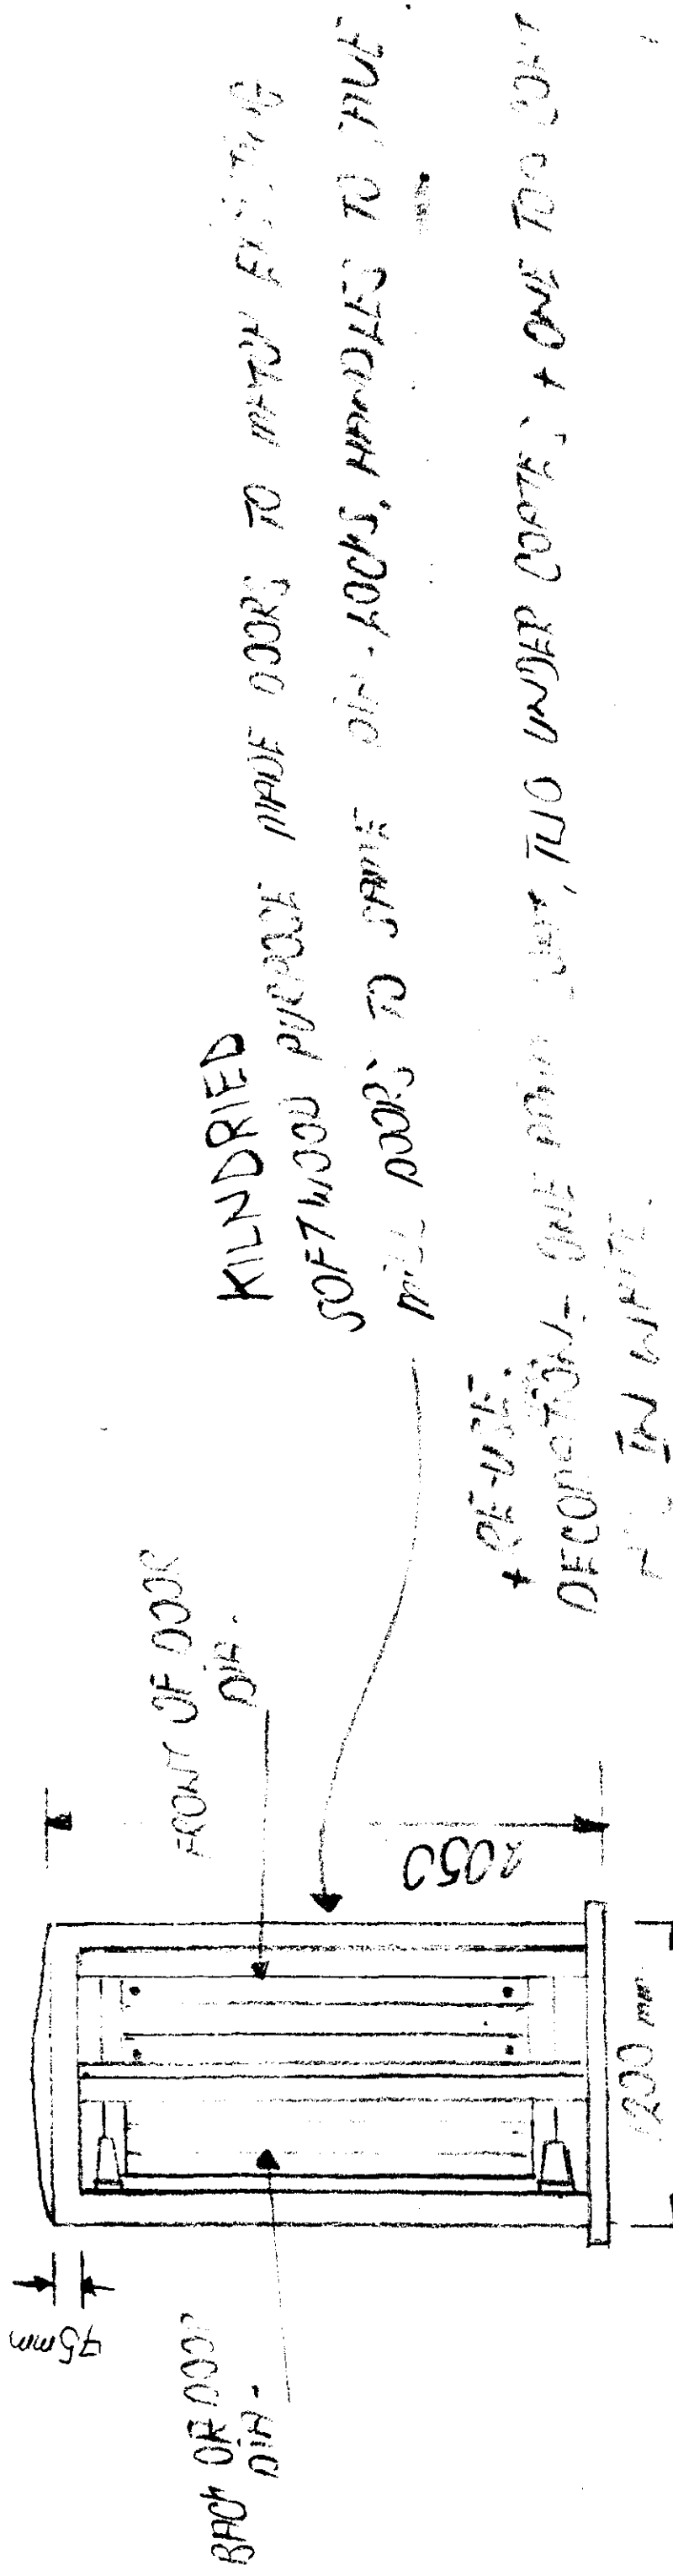

20 FEB 2000  
Ref: 090219

# SECTION 1:10

EXTRA NEW WINDOW DIA TO THE MILL, TO MATCH EXISTING.

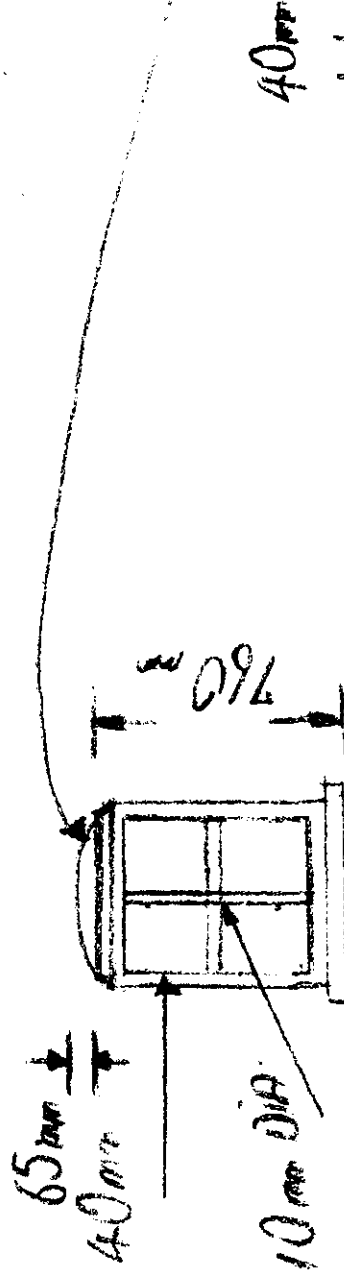

DETERMINED  
PLAN

PROPOSED ALTERATION 13 AT THE MILL, BACKBATE, COLBIT FOR

MR + MRS J. LITTLE : SECTIONS 1:10

### SECTION 1:10

PLAN OF EXTRA BRICK OUTER WALL CONSTRUCTION 100 mm LEAF WALL.

FIT RAFTER + CEILING JOIST CONNECTION, DRILL 10mm HOLE  
BOLT / NUT + WASHER EVERY CENTRE.

RAFTER'S 200x50  
AT 400 CTS.

HEMBERS 150x50  
DRILL 10mm HOLE  
BOLT / NUT + WASHER.

CEILING JOIST 150x50mm  
AT 400 CTS.

ASBESTOS BOARD  
50x25

NEW HIGH DRYED  
OFTWOOD WINDOW

100mm x 50mm WAUPLATE

EXISTING 225mm  
BRICKWORK.

STANDARD 50mm,  
FISH TIES FIXED / SCREWED  
TO EXISTING BRICKWORK.

NEW OUTERSKIN OF  
BRICKWORK  
TIED TO EXISTING

FISH TIES FIXED TO 225 BRICKWORK  
+ BUILT INTO MORTAR JOINTS OF NEW  
BRICKWORK FIXED / SCREWED  
EVERY 225mm VERTICAL / + 600mm  
HORIZONTAL.

NEW HIGH DRYED  
OFTWOOD WINDOW

EXISTING 225 EXTERNAL BRICKWORK.

D.P.C.

EXISTING CONCRETE EXPOSED  
FOUND 300mm THICK MIN.

NEW 100mm BRICKWORK  
WITH 1800mm BRICK GATE  
REBAR.

NEW ST4 CONCRETE

D.P.C.

NEW ST4 CONCRETE  
300mm x 300mm MIN.


DRILL INTO EXISTING  
FOOTING 10mm HOLE / RAM 10mm BAR PROJECTING  
INTO NEW SITE / ST4 CONCRETE.

DETERMINED  
PLAN


20 FEB 2000  
Ref: 090299

DO NOT SCALE FROM THIS DRAWING.  
IT IS THE CONTRACTOR'S RESPONSIBILITY  
TO CHECK ALL DIMENSIONS ON SITE.


THIS DRAWING IS COPYRIGHT

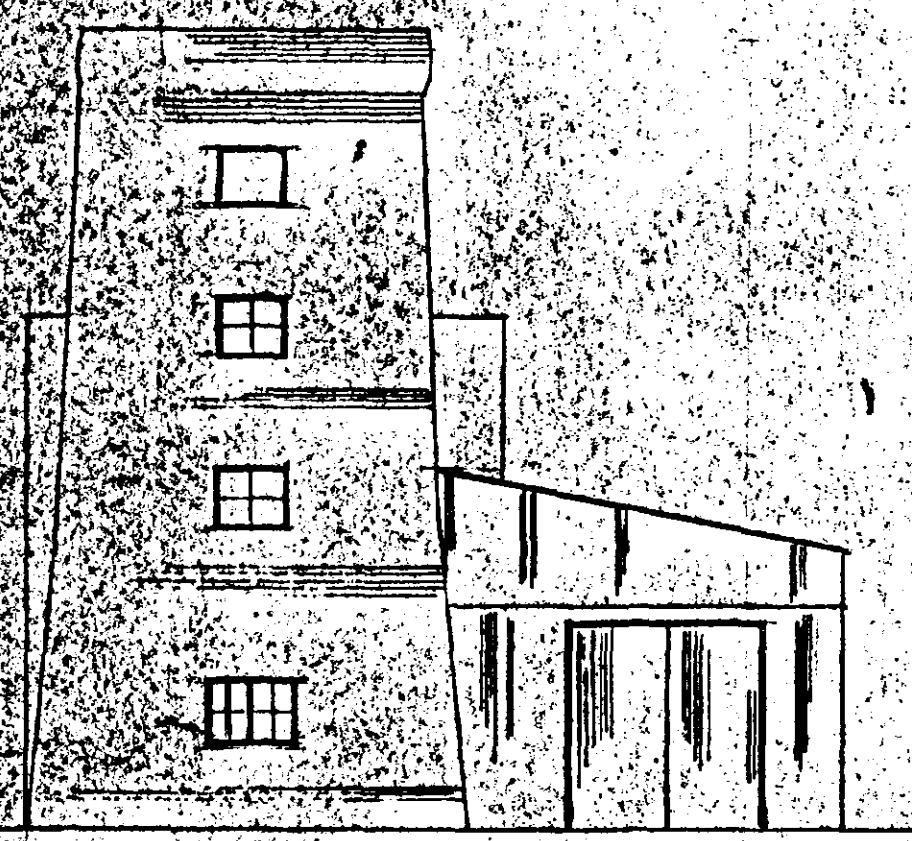


Existing East Elevation

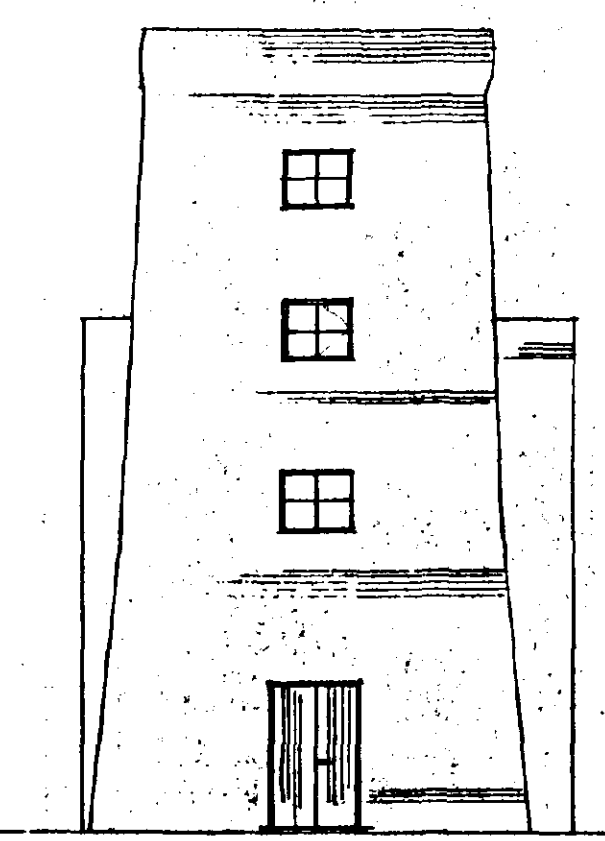


Proposed East Elevation

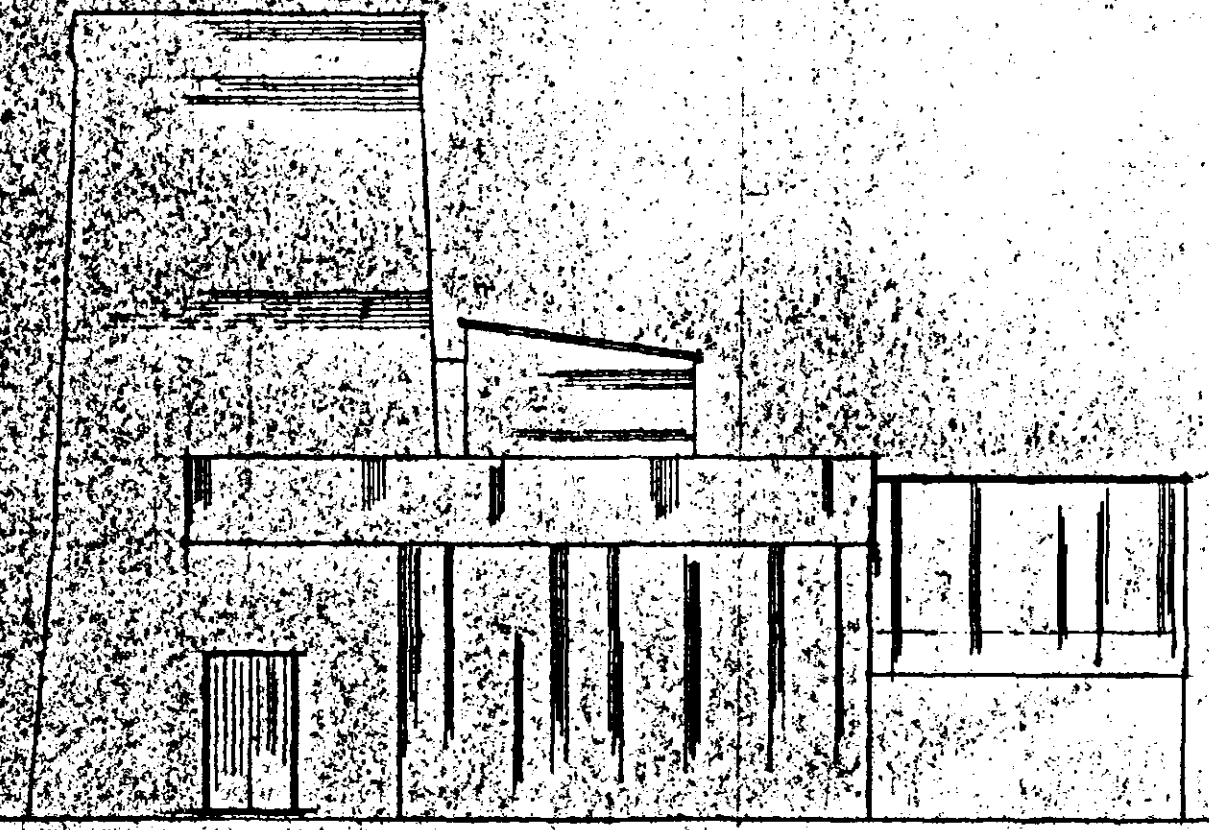


Existing North Elevation

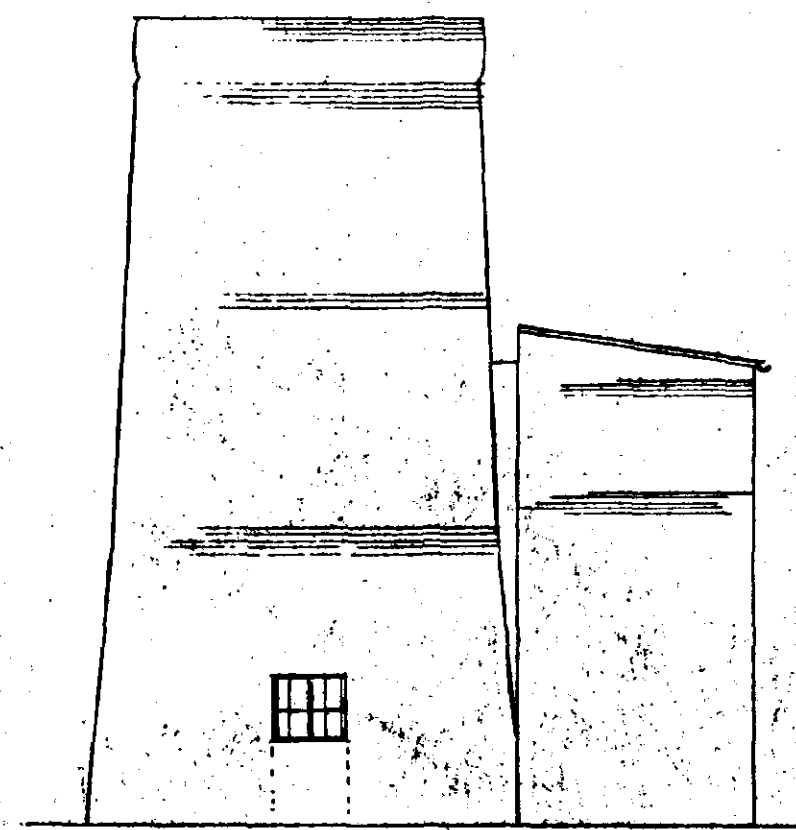


Proposed North Elevation

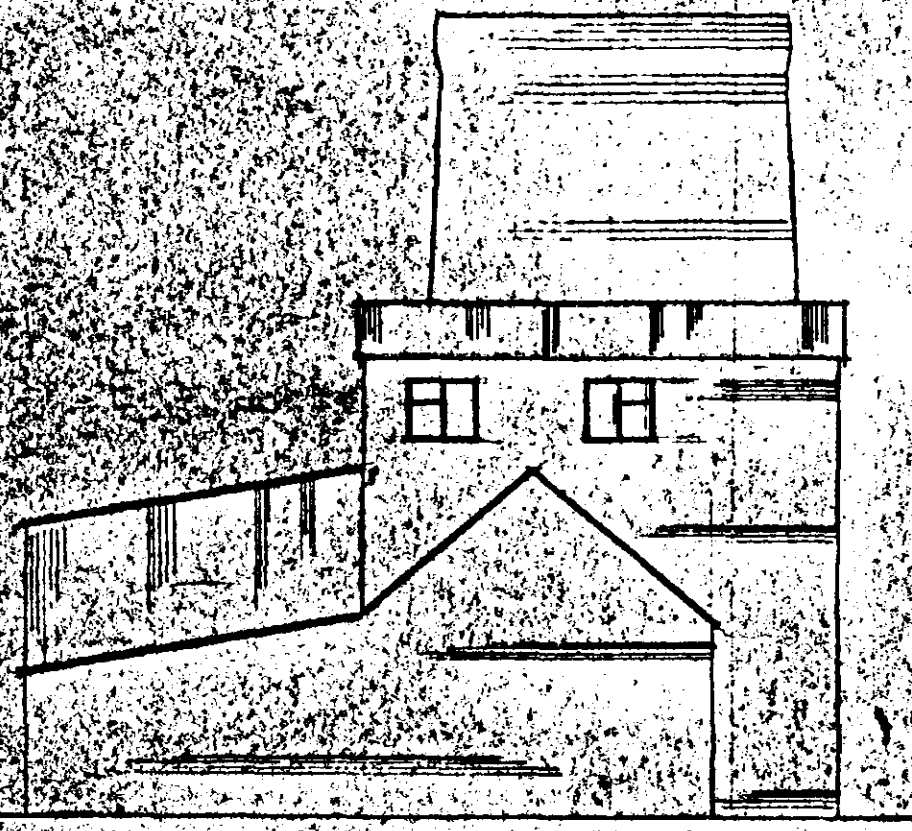

Existing West Elevation

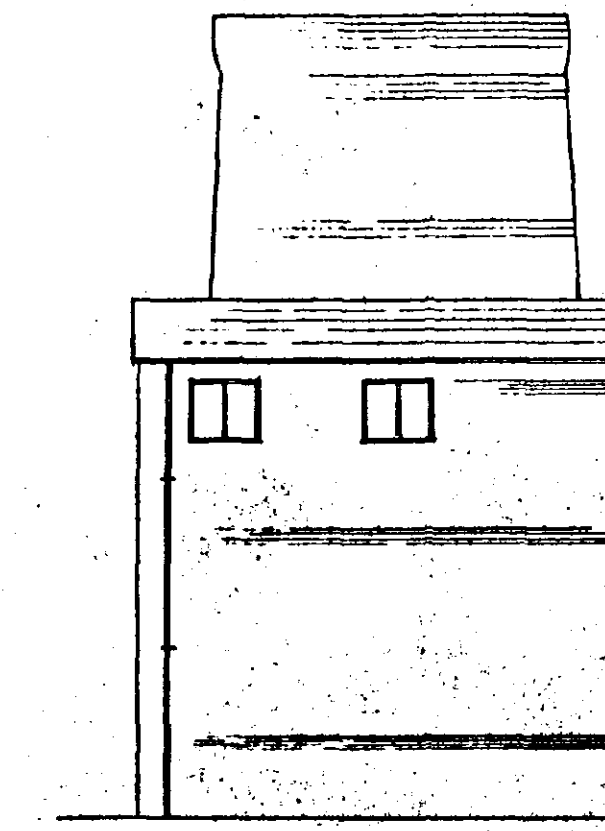


Proposed West Elevation

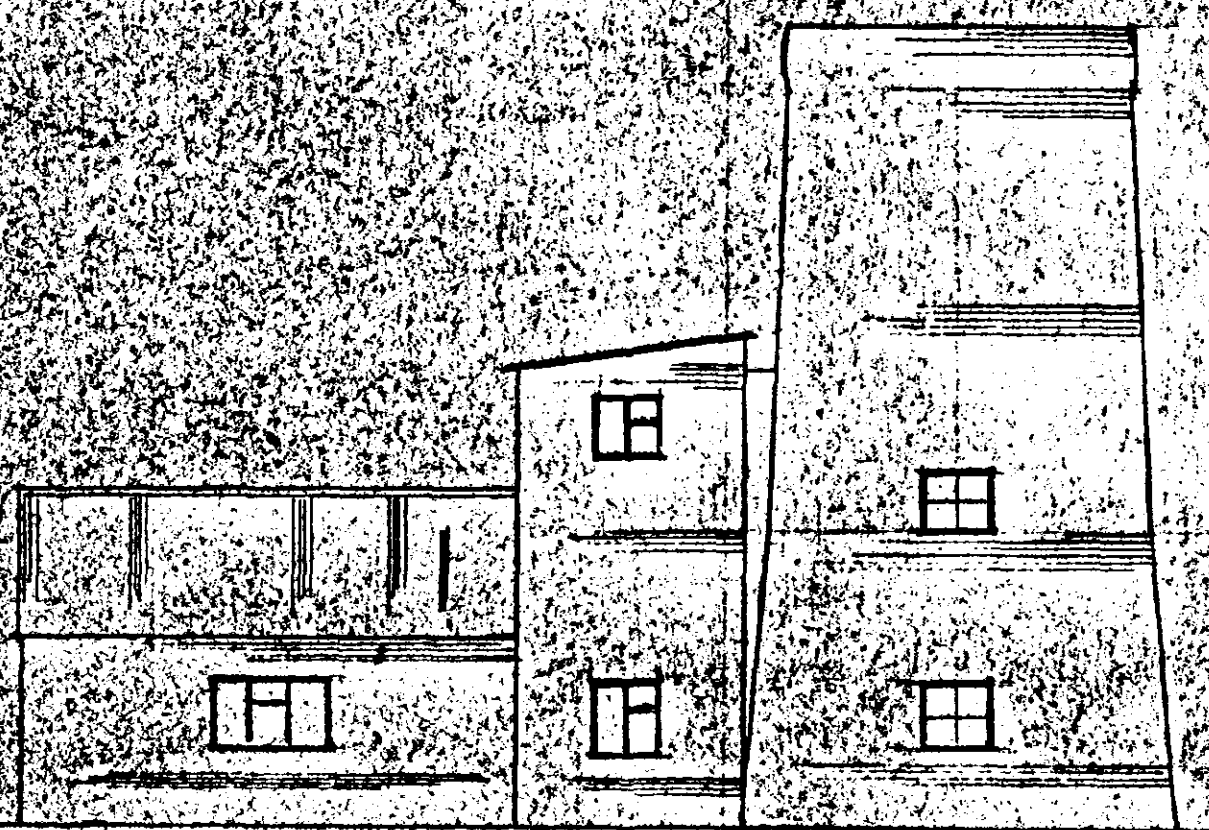


Existing South Elevation



Proposed South Elevation

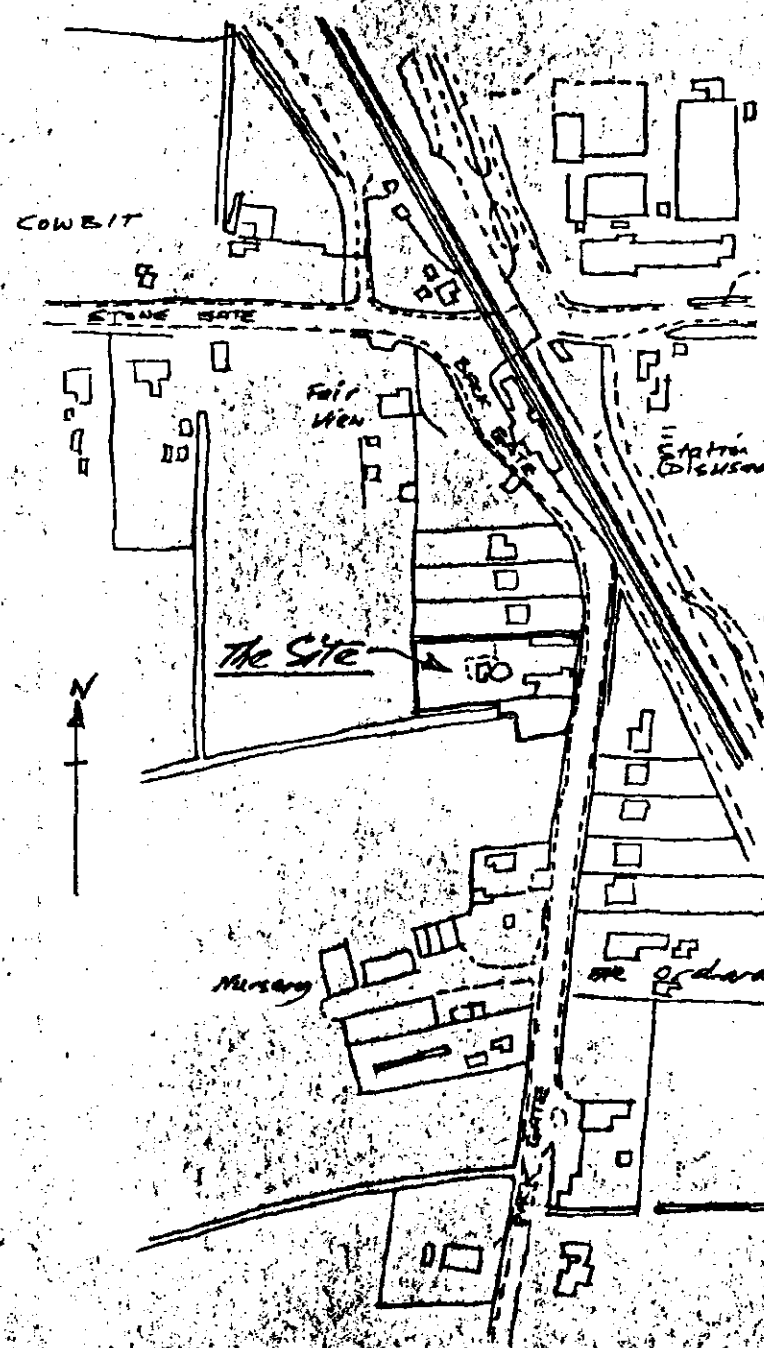


Location Plan 1:2500

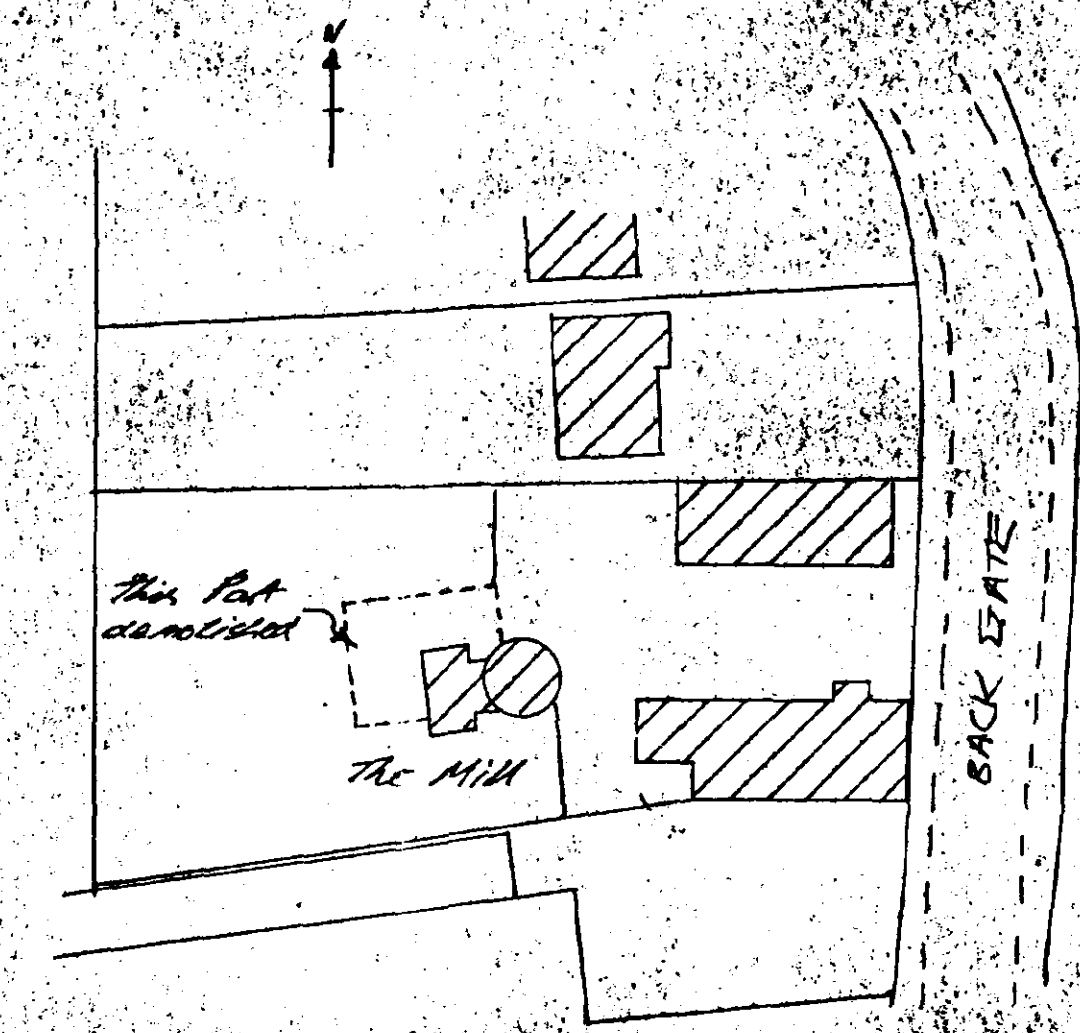


Site Plan 1:500

Notes

- Existing garage/workshop & large store to be demolished & new made good.
- Existing small store to have brickwork skin and elevation in brickwork.
- To match existing garage and house extensions i.e. L-shaped brickwork and roof.
- Existing corr. iron roof on this store to be removed, roof trusses strengthened & corr. tiles on tile batt on slate roof tiles to match existing garage and extensions i.e. 'Harden' Mattelux 5m grey.
- Existing windows in this store and mill to be replaced by style shown in proposed elevations.
- Double doorway into mill to be put back in original position i.e. on west elevation. Window to be brick to existing doorway opening as shown in proposed north elevation.
- Gate & ramp to roof on store to be removed. Brick up.
- Mill brickwork painted up & brickwork replaced as necessary.

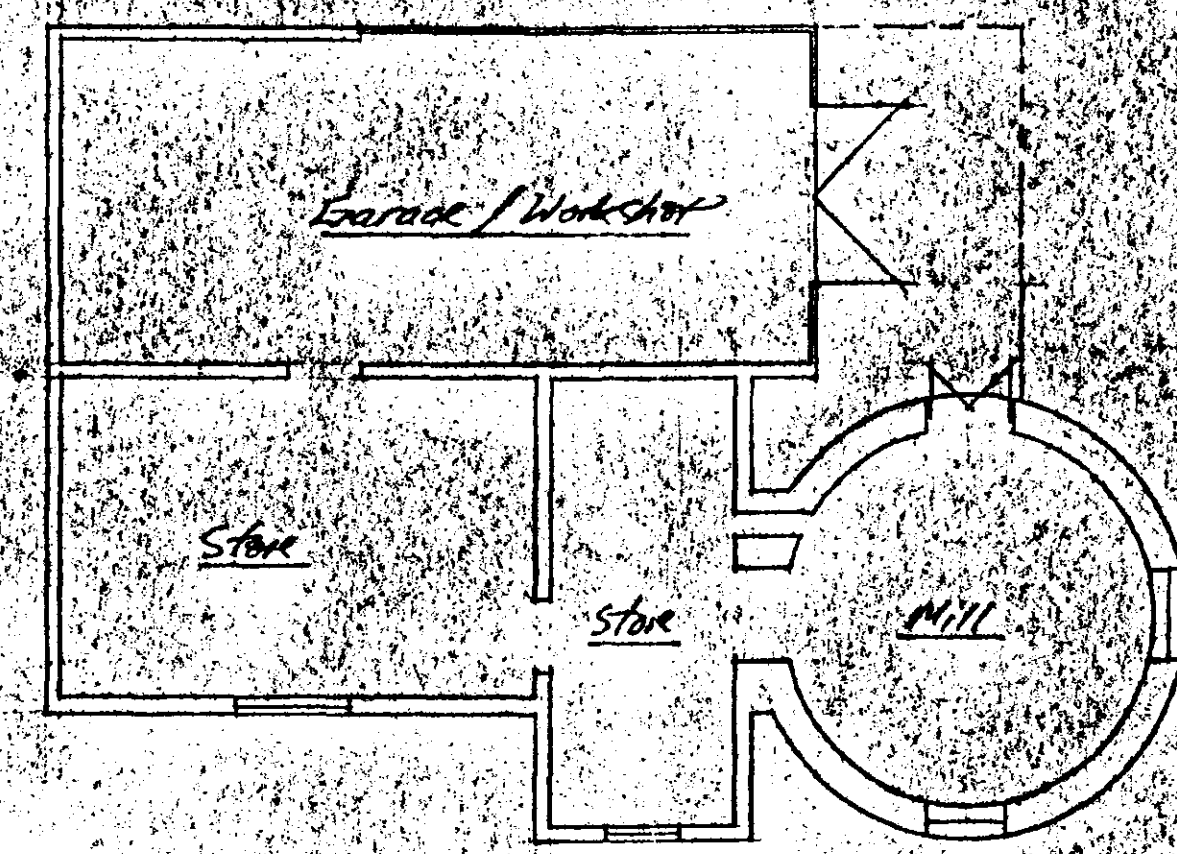

Existing Plan

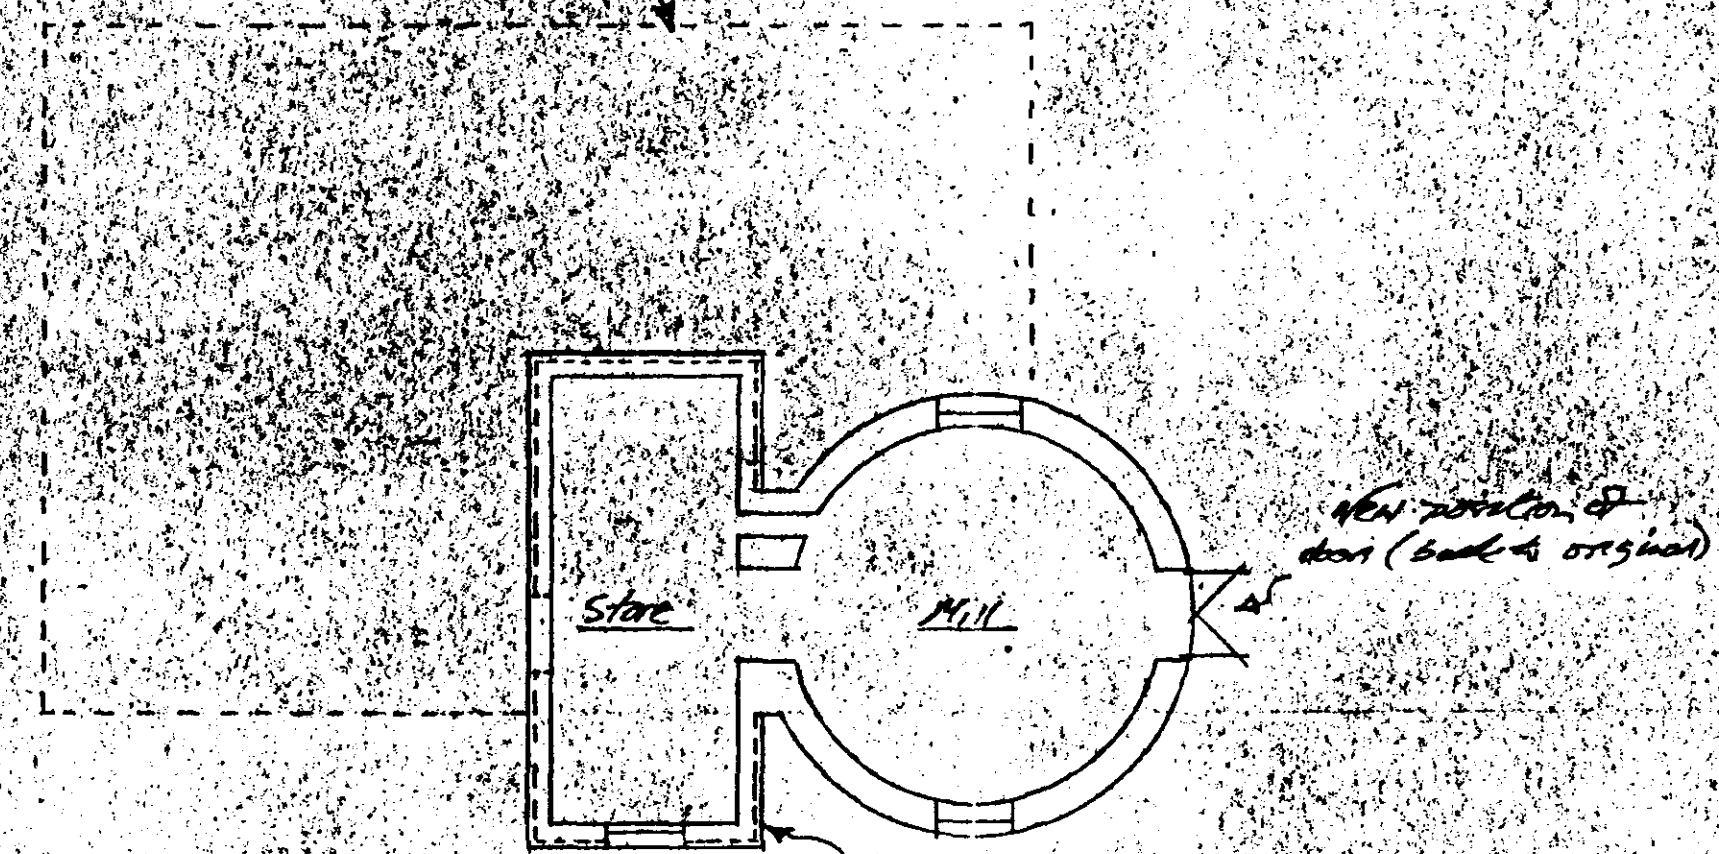

Proposed Plan

SOUTH FROM  
HOUSING  
25 FEE  
Ref: 01780

**DRAWINGS  
& SURVEYS  
ARCHITECTURAL**

3 OLD RECTORY DRIVE  
THORNHAUGH,  
PETERBOROUGH PE8 6HW  
TEL: (01780) 783073



CLIENT Mr & Mrs Little  
The Mill, Back Gate, Gable,  
Gullies Lane PE12 6AP

PROJECT Proposed demolition of  
Workshop / Garage & store  
making new building store  
& mill

SCALE 1:100 DRAWN JWS DATE 10/12/99

DRAWING No 99-1039-1