






FRONT ELEVATION

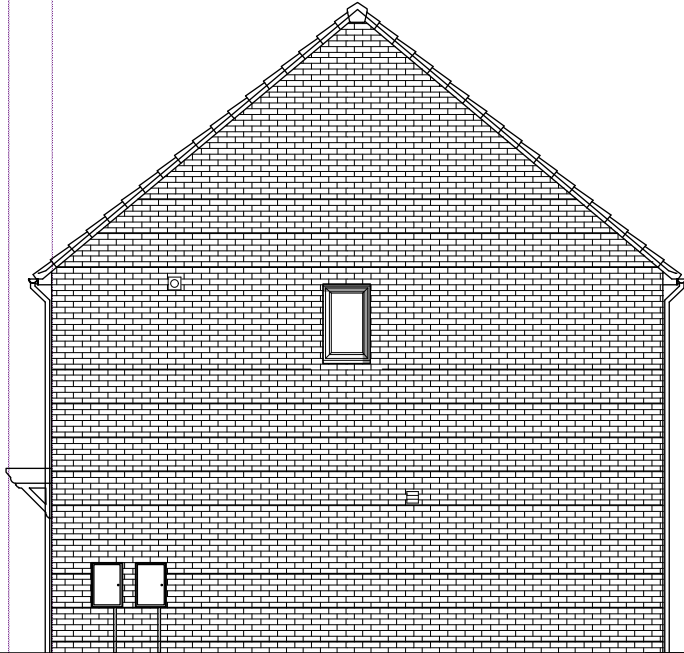


SIDE ELEVATION

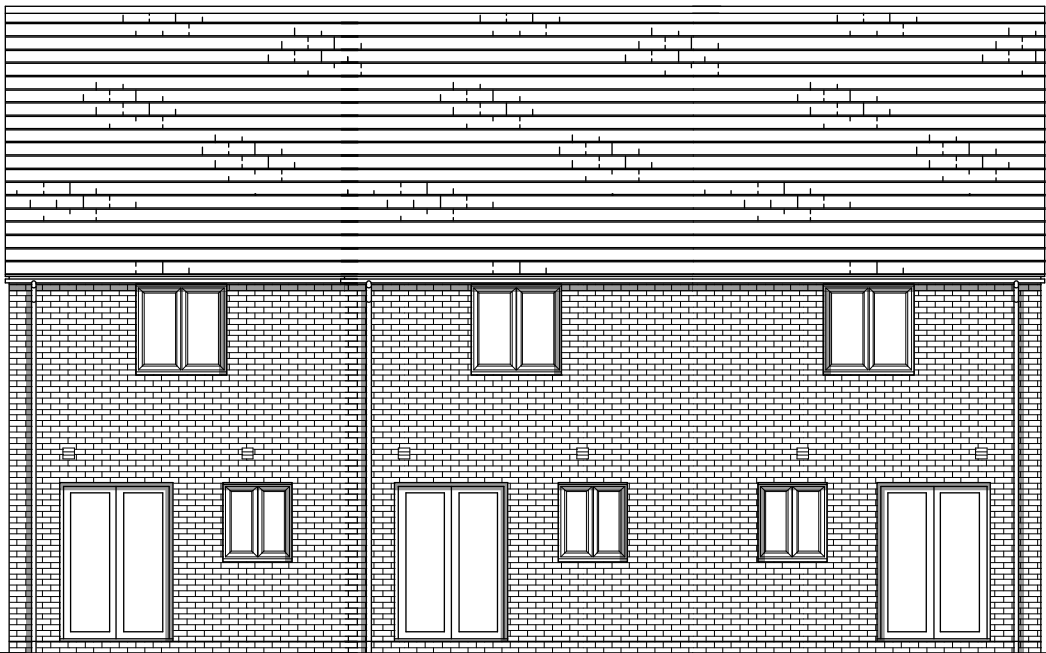

REAR ELEVATION

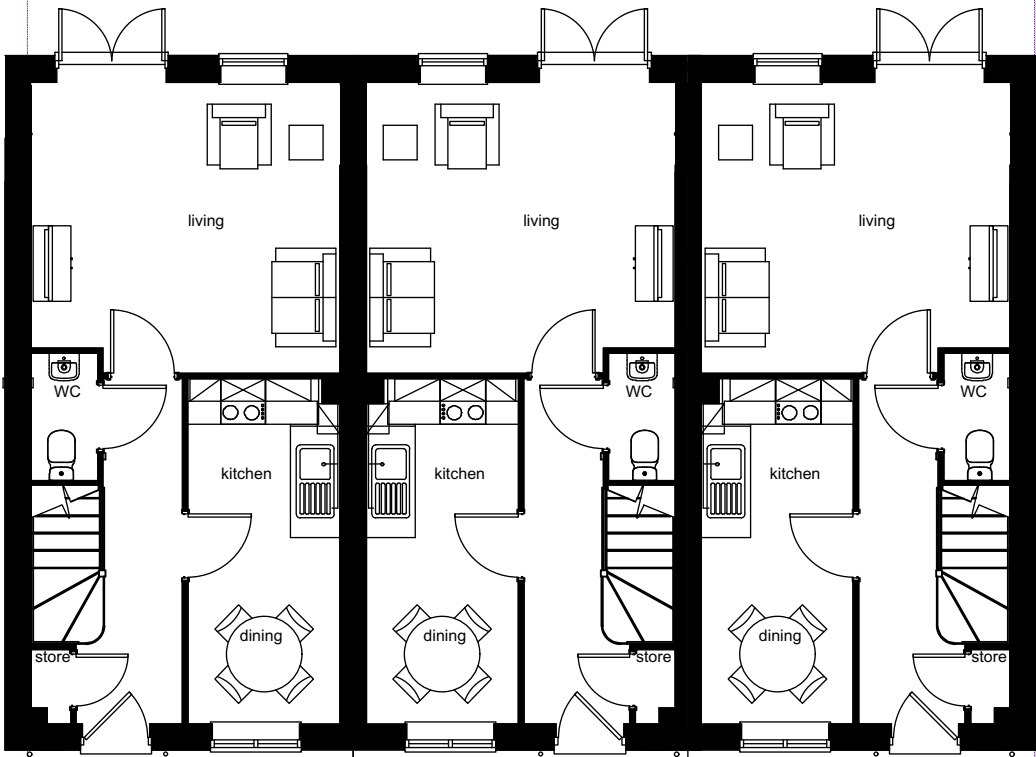

GROUND FLOOR

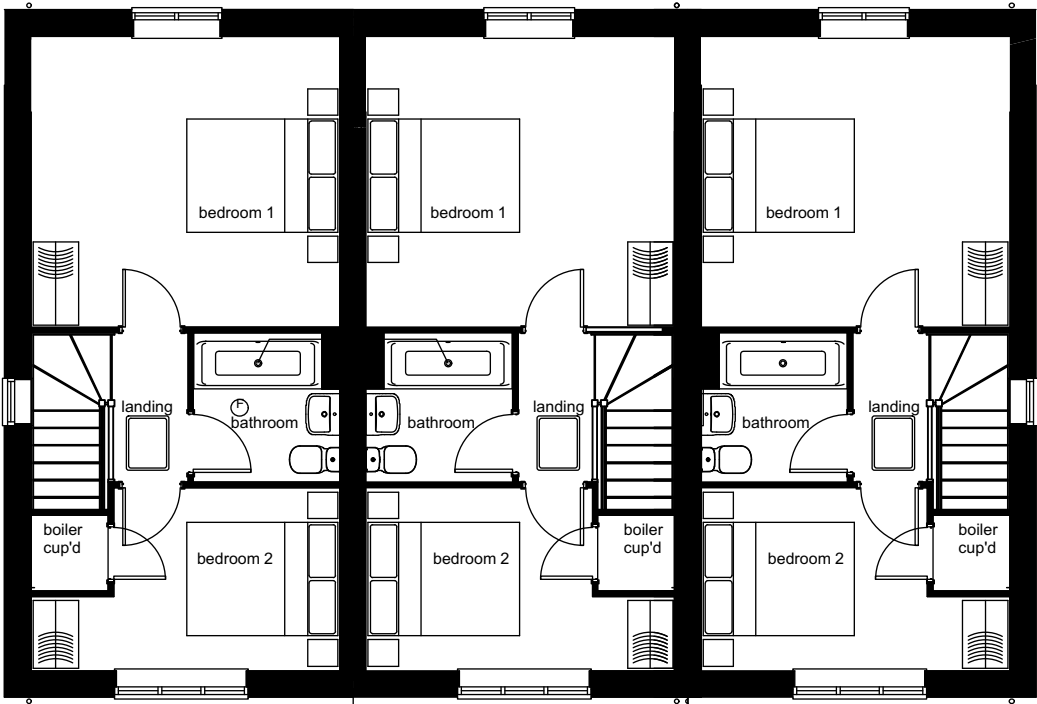

FIRST FLOOR



2 BED, THREE BLOCK (732 sqft)

DATE: SEPT 18 | SCALE 1:100 @ A3