





FRONT ELEVATION

SIDE ELEVATION

REAR ELEVATION

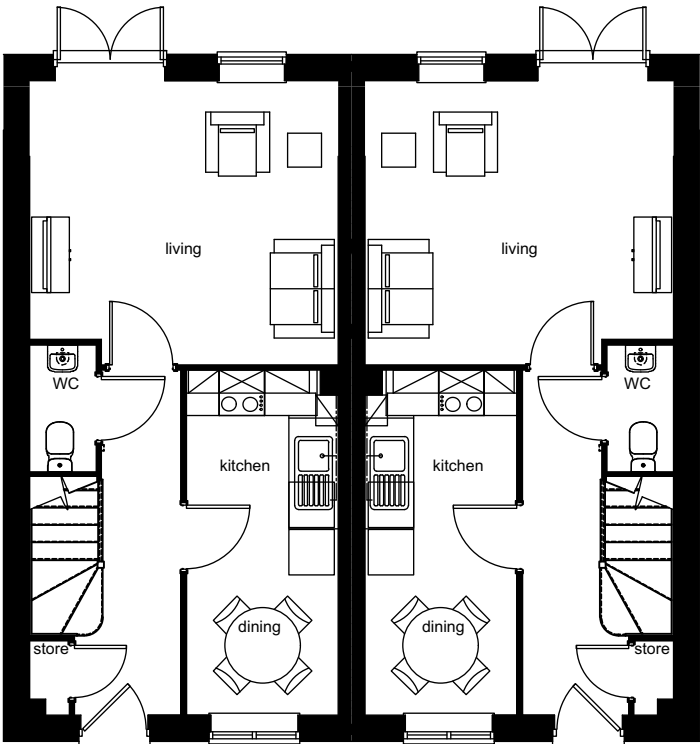

GROUND FLOOR

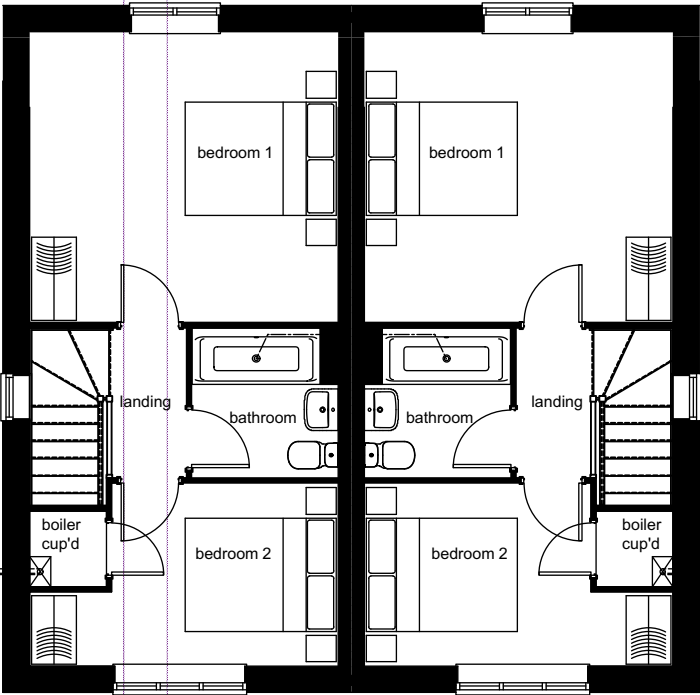

FIRST FLOOR

2 BED, SEMI (732 sqft)

DATE: SEPT 18 | SCALE 1:100 @ A3

