




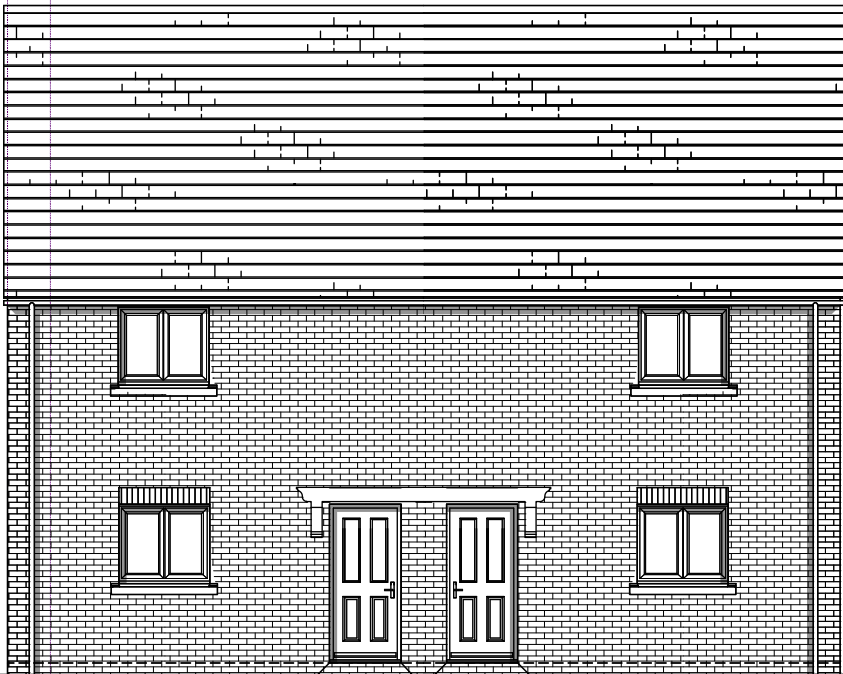


FRONT ELEVATION

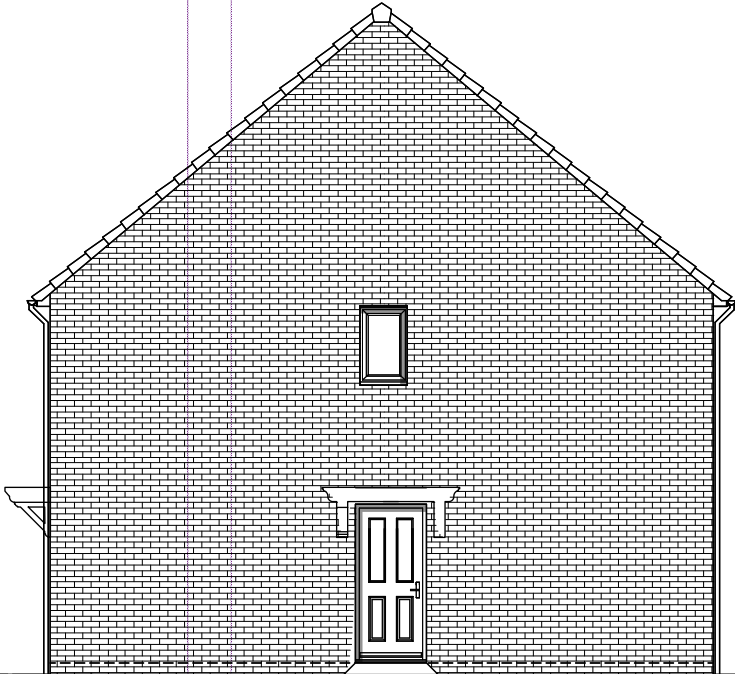


SIDE ELEVATION

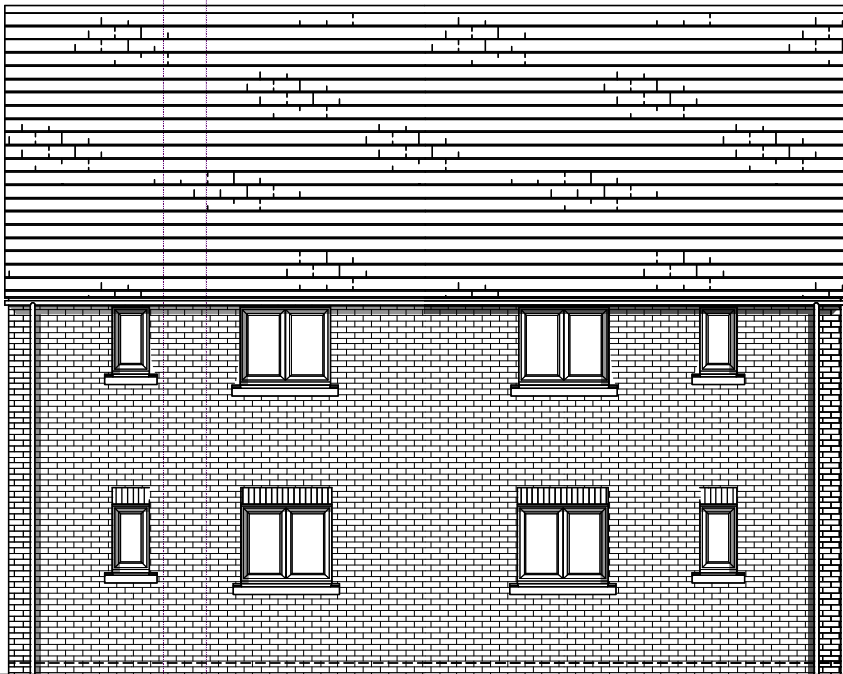

REAR ELEVATION

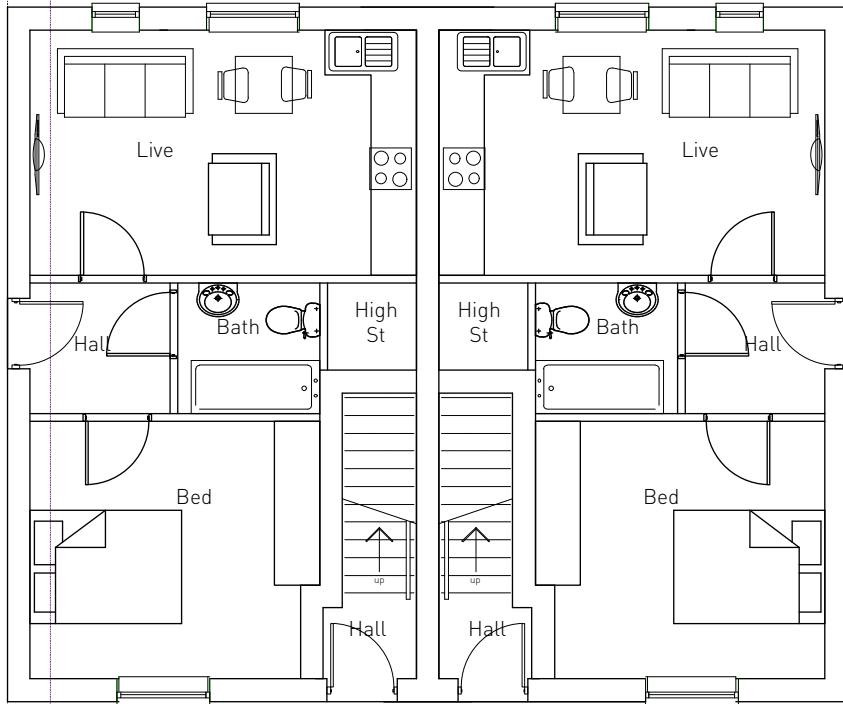

GROUND FLOOR

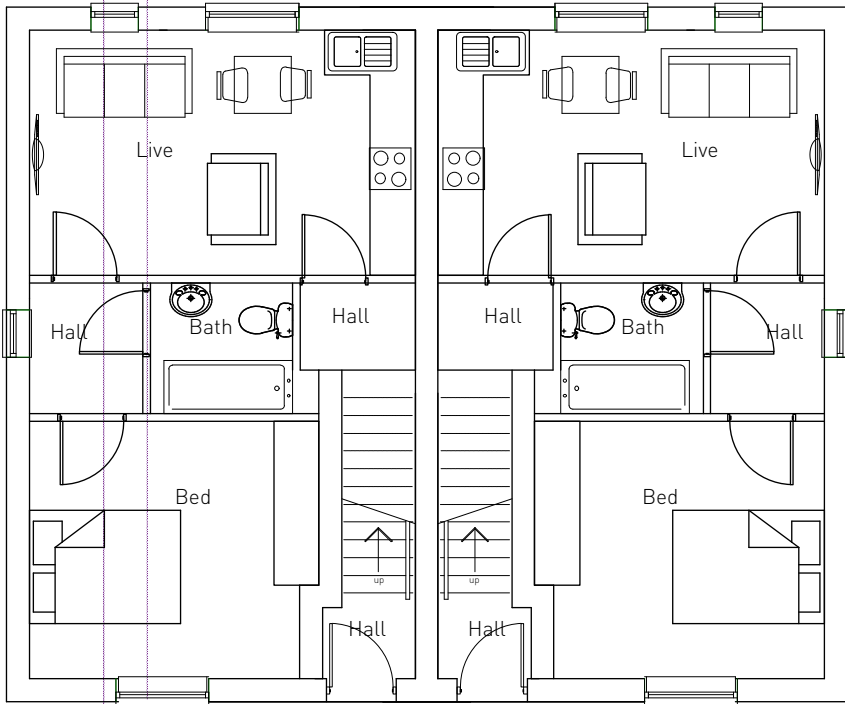

FIRST FLOOR



SIDE ELEVATION

1 BED MAISONETTE (484 sqft)

DATE: SEPT 18 | SCALE 1:100 @ A3