




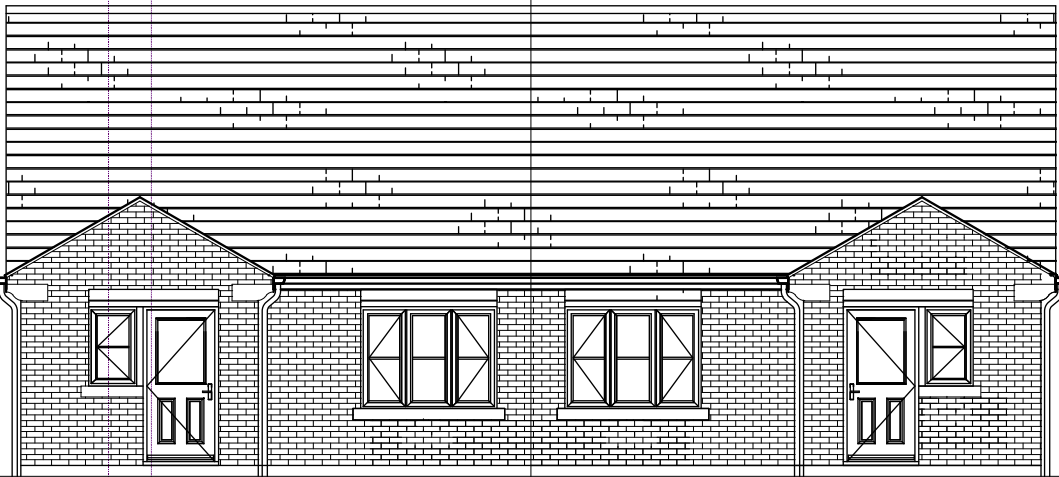


FRONT ELEVATION

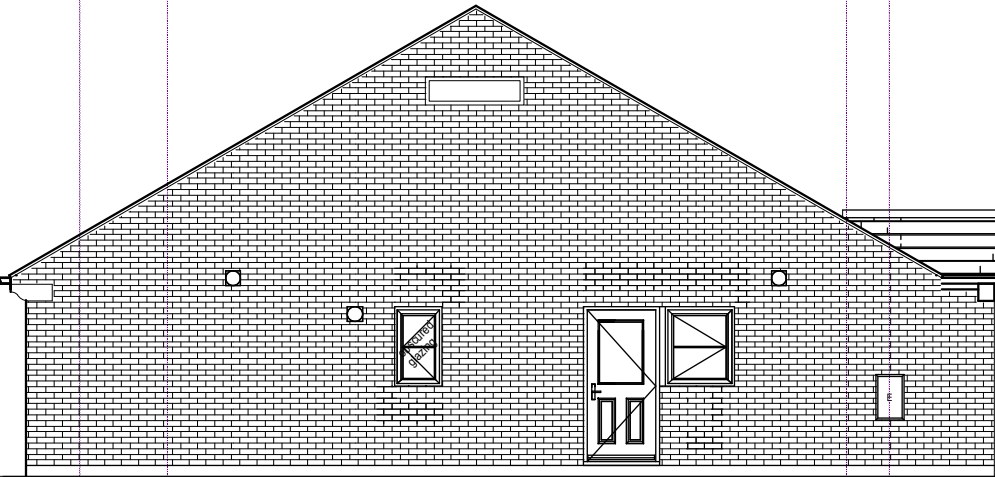


SIDE ELEVATION

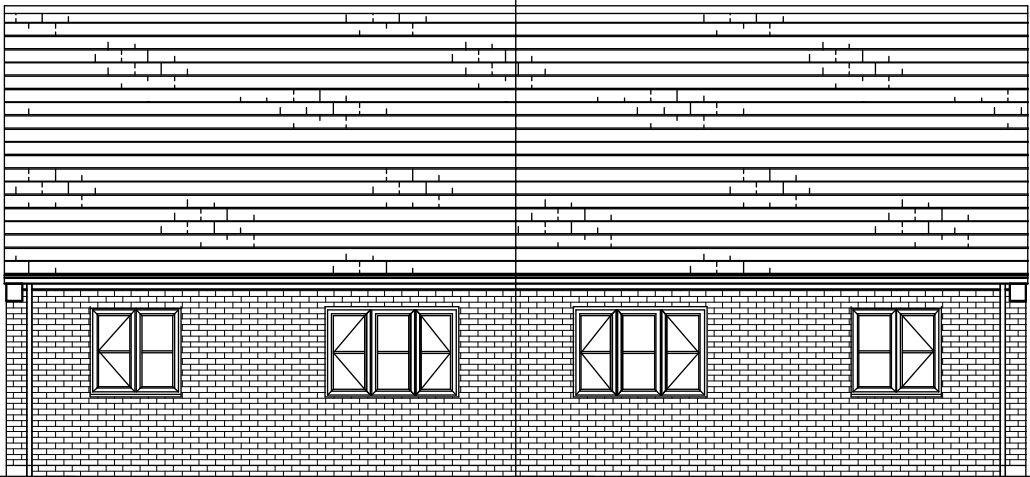

REAR ELEVATION

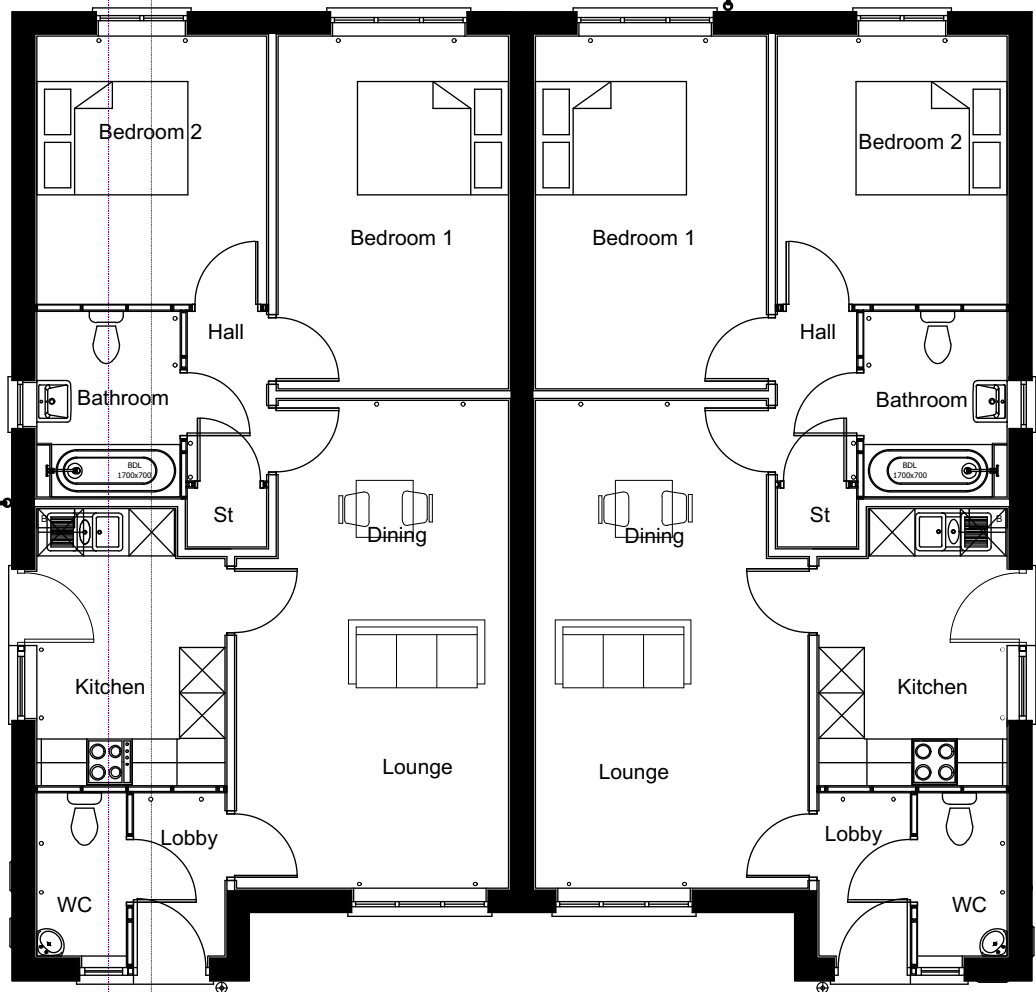

GROUND FLOOR

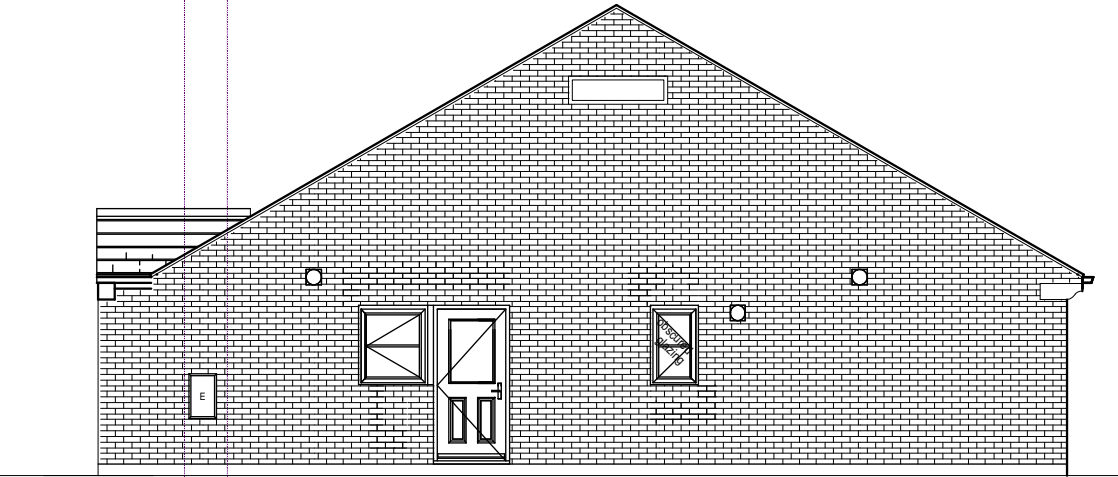

SIDE ELEVATION

2 BED BUNGALOW (614sqft)

DATE: SEPT 18 | SCALE 1:100 @ A3