


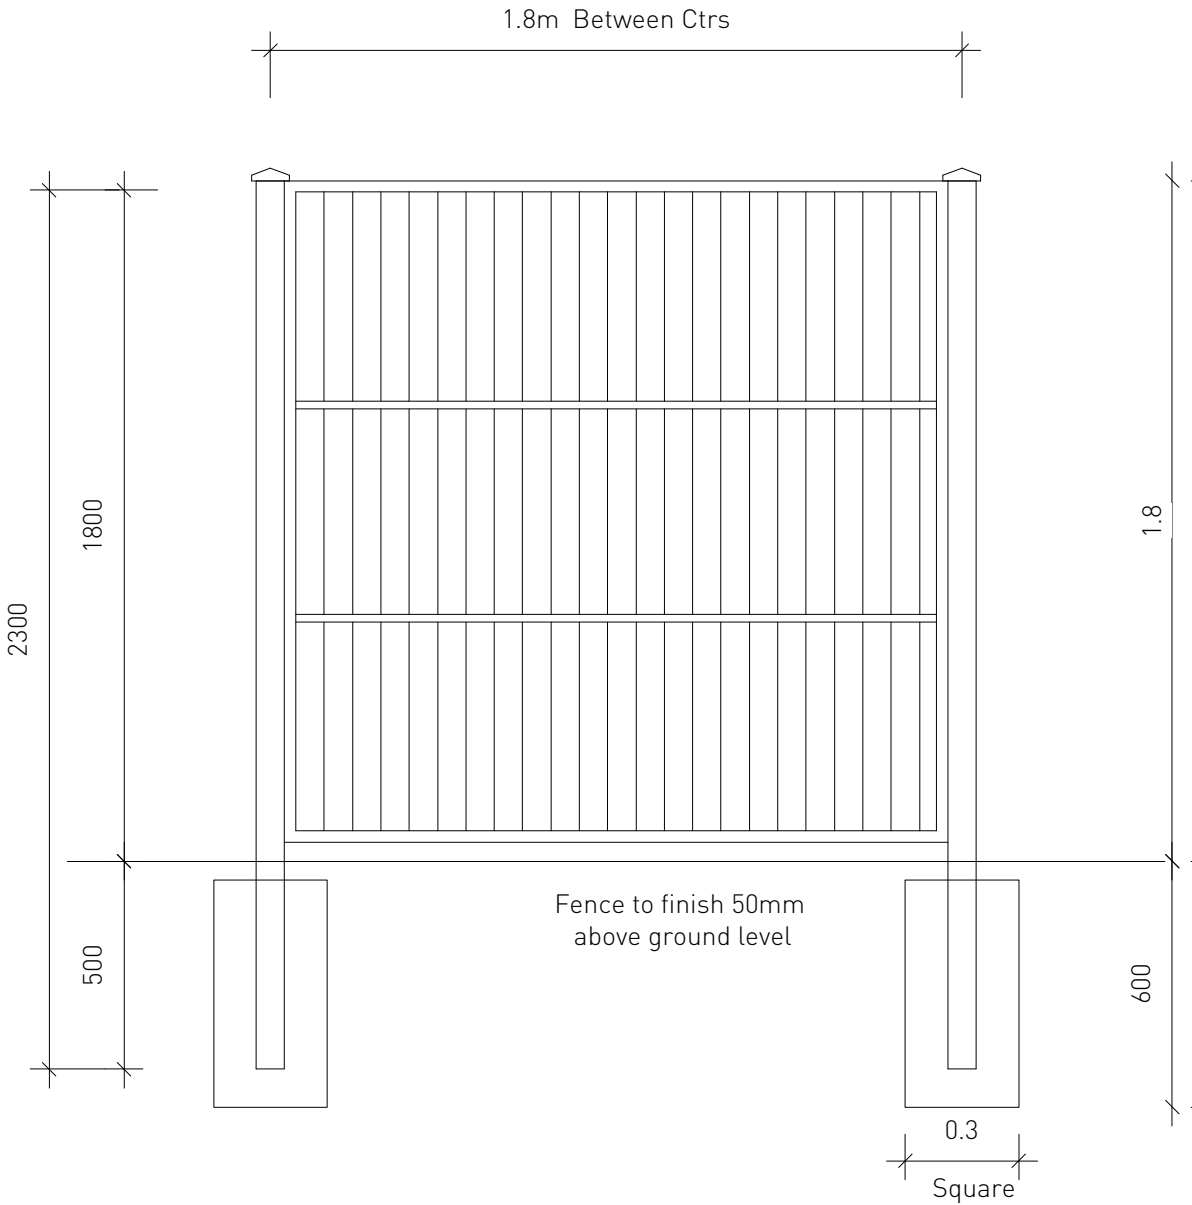

BOUNDARY TREATMENT

DATE: SEPT 18 | SCALE 1:20 @ A3