


CKG2
526619.205
317782.954
2.992



■ DENOTES LOCATION OF PROPOSED BAT BOXES WHICH ARE TO BE SCHWEGLER 1FE BAT ACCESS PANEL (300 X300 X 80MM RECESSED INTO GABLE OR ON HIPPED ROOFS FIXED ONTO WALL AROUND 500MM BELOW APEX W/GHERE IN GABLES, TIGHT TO U/S OF FASCIA TO HIPPED ROOFS. SEE ESL REPORT - FINAL - DATED JUNE 2019 REF PSPA513

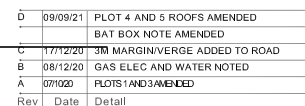

INTERIOR DESIGN | ARCHITECTURE | PROJECT MANAGEMENT

8 SUTCLIFFE ROAD, WITTERING,
PETERBOROUGH, PE8 6AY

Tel: 07588 441751 info@i-lid.co.uk
www.i-lid.co.uk

Client: AC BUILDING (PBORO) LTD

Job Title: PROPOSED 5NO DWELLINGS
LAND AT 22 BACKGATE
COWBIT
Lincs

Scale: AS NOTED @ A3 Date: 26/08/20

Drawing Title

SITE PLAN

381SK01-1 Revision D
