


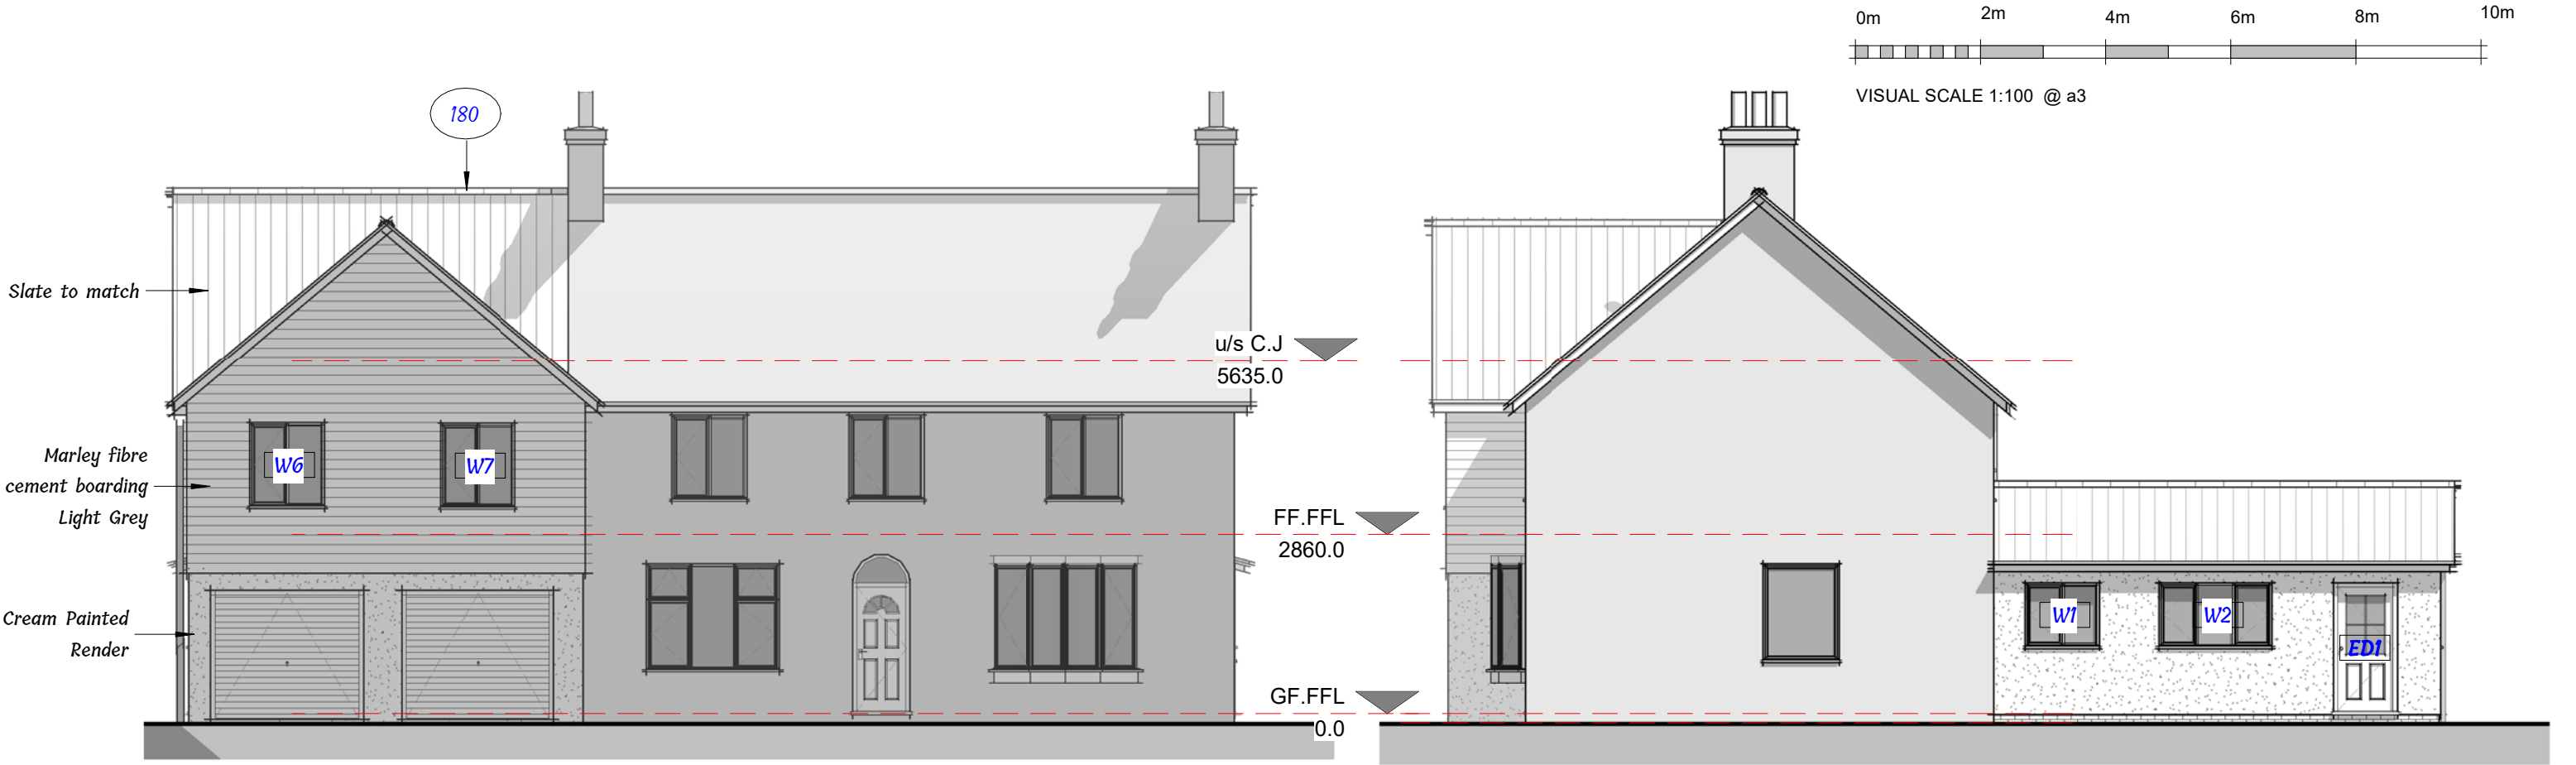

Elevation 01 - Front

Elevation 02 - Right



Elevation 03 - Rear



Elevation 04 - Left