



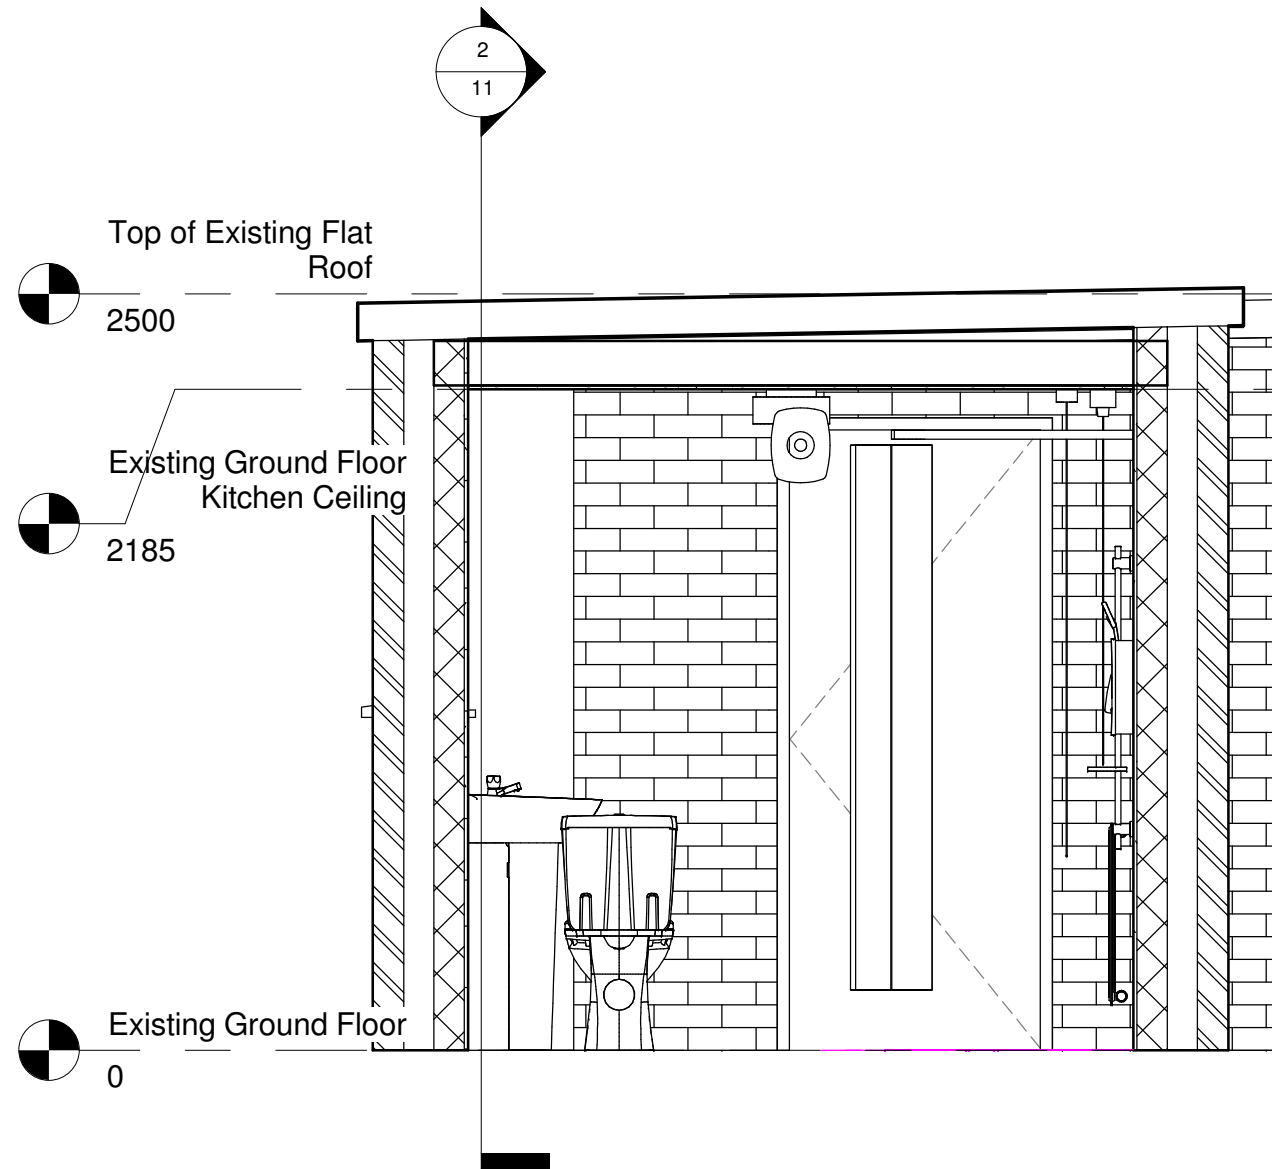

1 Section 1
1 : 25

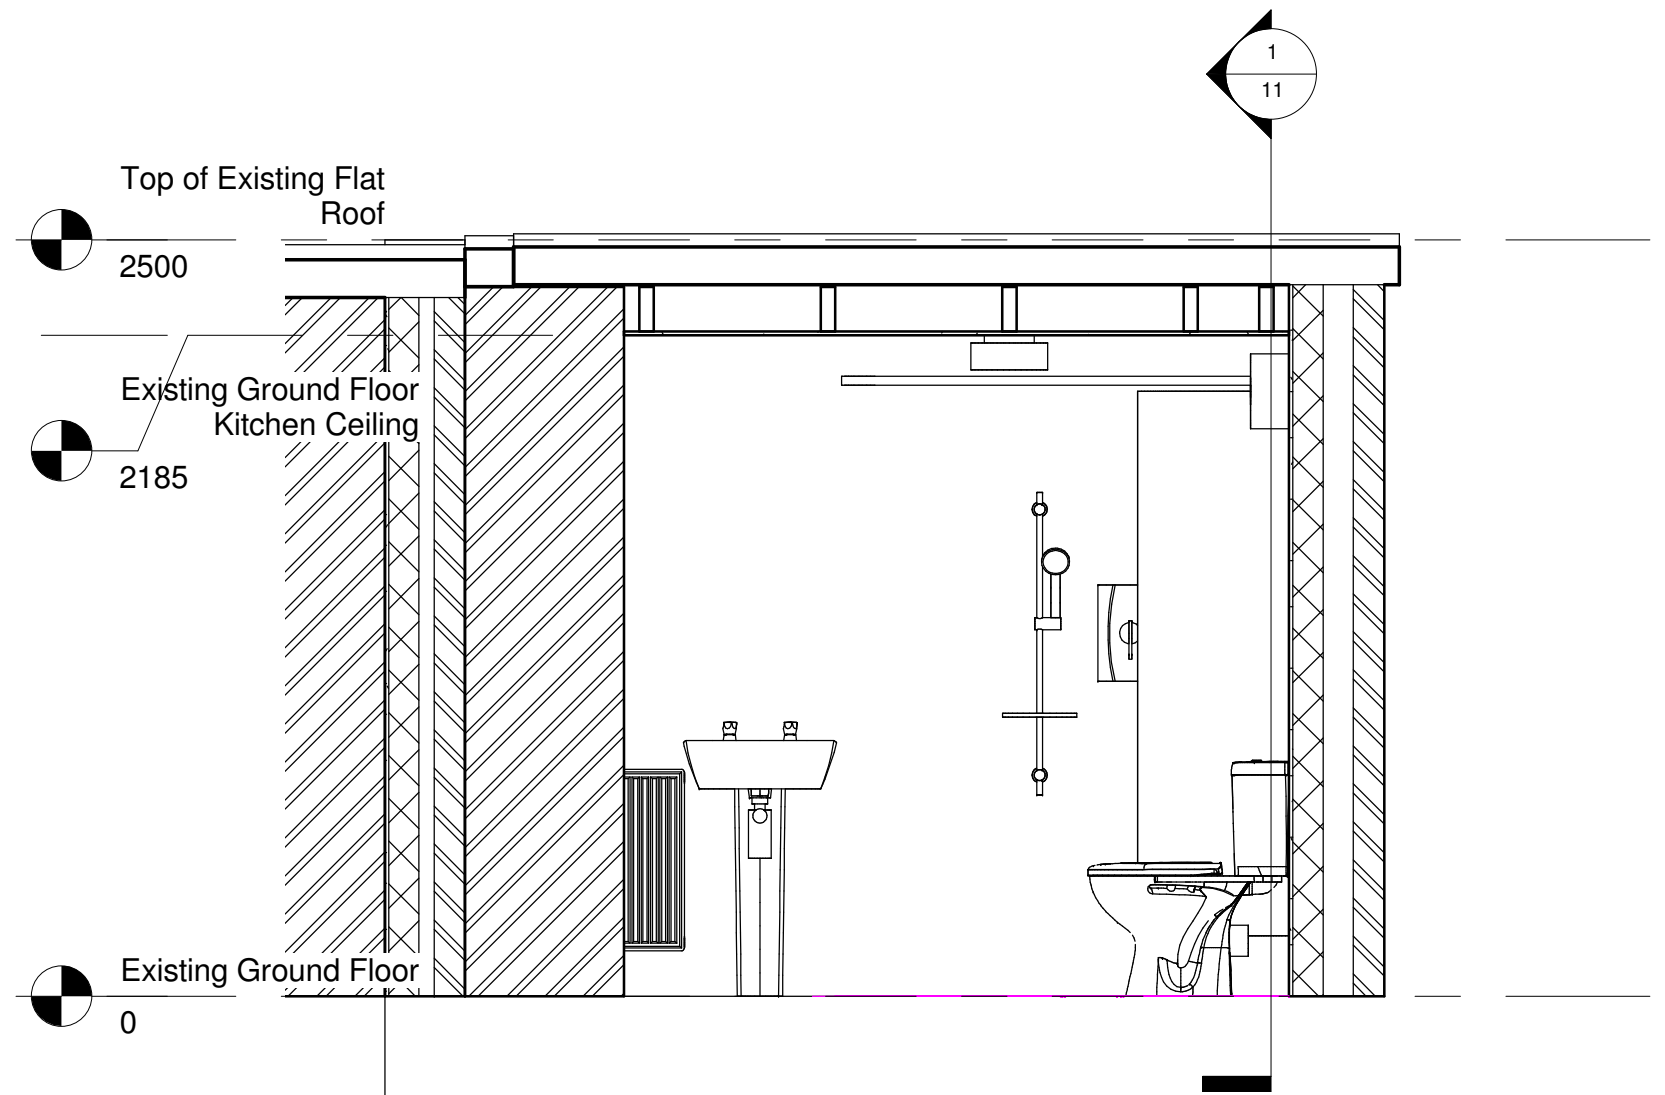

2 Section 2
1 : 25

Rev.	Description	Date