

Your ref SU1807857

Our ref ZAM06152CRAW4

Geo-Serv Limited
17 Hoveden Road
London NW2 3XE

tel: **020 8208 0343**

email: **mon@geo-serv.com**

**Subsidence
Monitoring
Services**



GEO-SERV

Crawford & Company
Colonial Way, 2nd Floor
Sunningdale
The Belfry Business Park
Watford
WD24 4WH

Issue date: 26/01/2021

following survey No: 8

Monitoring Plus Report

Owners name		Suspected cause	To be advised	Monitoring type	Levels
Address	42 Stonegate Cowbit Spalding Lincolnshire PE12 6AH	Principal area of damage	To be advised	Installed	03/10/2019
		Damage category	To be advised	No of visits / weeks	tbc @ 8.7
		Surface geology	To be advised	Completion date	tbc
				Status	open
Home phone	01234 741 726	Feedback from last visit			
Work phone	0.00	0			
Correspondence address		Sketch showing location of monitoring points			
Comment					
Max movement	13.8				
Focal area					
	0				

Front Elev

Level monitoring results

Survey: By: Date:	1 BL 03/10/2019		2 BL 05/12/2019		3 MA 18/02/2020		4 MA 21/04/2020		5 MA 22/06/2020	
Point ID	levels mm	chngs mm	levels mm	chngs mm	levels mm	chngs mm	levels mm	chngs mm	levels mm	chngs mm
Drain	1000.00	0.0	1000.00	0.0	1000.00	0.0	1000.00	0.0	1000.00	0.0
1	799.86	0.0	802.54	2.7	802.04	2.2	801.53	1.7	797.65	-2.2
2	829.61	0.0	831.64	2.0	831.09	1.5	830.97	1.4	827.71	-1.9
3	925.04	0.0	925.35	0.3	925.67	0.6	925.11	0.1	922.57	-2.5
4	872.03	0.0	873.37	1.3	872.67	0.6	872.11	0.1	870.18	-1.9
5	982.17	0.0	982.24	0.1	981.49	-0.7	981.49	-0.7	980.80	-1.4
6	949.14	0.0	949.84	0.7	949.12	0.0	948.56	-0.6	947.82	-1.3
7	891.19	0.0	891.68	0.5	890.60	-0.6	890.27	-0.9	889.96	-1.2
8	947.44	0.0	948.44	1.0	947.11	-0.3	946.45	-1.0	945.44	-2.0
9	924.74	0.0	923.34	-1.4	922.30	-2.4	921.90	-2.8	919.90	-4.8
10	901.04	0.0	899.83	-1.2	899.16	-1.9	898.46	-2.6	895.81	-5.2

closing error (mm)

-0.11

0.05

0.14

-0.23

-0.20



Survey: By: Date:	6 MA 20/07/2020		7 MA 21/09/2020		8 MA 26/01/2021		9		10	
Point ID	levels mm	chngs mm	levels mm	chngs mm	levels mm	chngs mm	levels mm	chngs mm	levels mm	chngs mm
Drain	1000.00	0.0	1000.00	0.0	1000.00	0.0				
1	795.65	-4.2	788.72	-11.1	795.68	-4.2				
2	826.81	-2.8	821.80	-7.8	826.90	-2.7				
3	921.94	-3.1	918.52	-6.5	922.02	-3.0				
4	869.96	-2.1	868.06	-4.0	869.78	-2.3				
5	981.50	-0.7	981.51	-0.7	981.73	-0.4				
6	947.99	-1.2	946.81	-2.3	947.81	-1.3				
7	890.40	-0.8	890.11	-1.1	890.92	-0.3				
8	945.70	-1.7	944.44	-3.0	946.50	-0.9				
9	919.48	-5.3	916.66	-8.1	919.84	-4.9				
10	894.63	-6.4	890.33	-10.7	894.87	-6.2				

closing error (mm)

-0.20

-0.22

-0.18

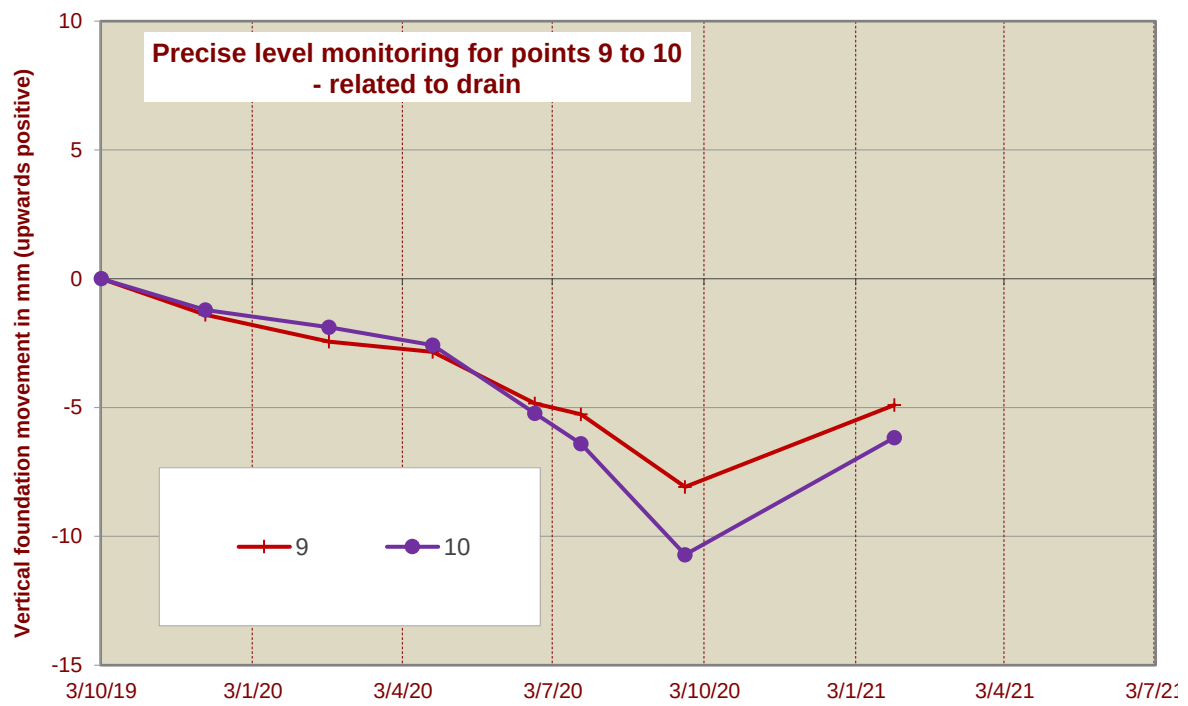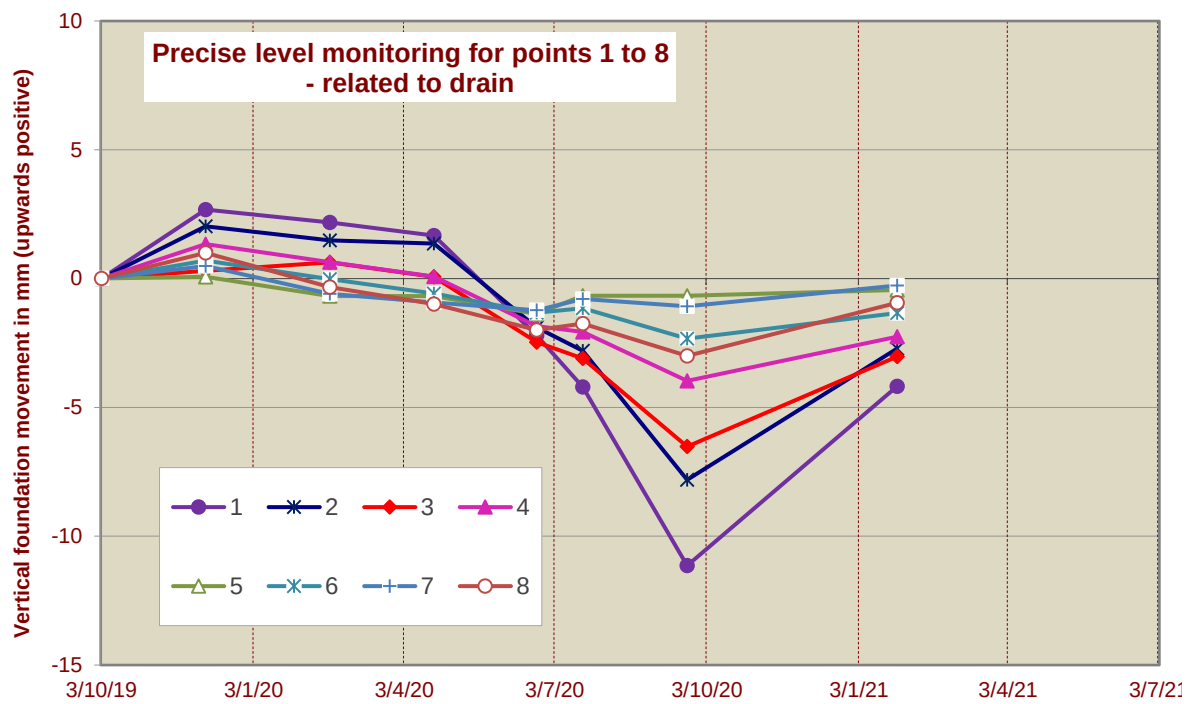

Date 26/01/2021

Comment

--

