


E 1.8 METRE HIGH VERTICAL CLOSE BOARDED FENCE
F NEW ACCESS TO BACKGATE TO THE REQUIREMENTS OF L.C.C. (KERBS & TARMAC)
G GRAVEL DRIVE
H EXISTING BOUNDARY HEDGE

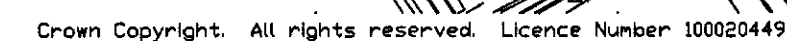

LOCATION PLAN 1:2500

RAINWATER GOODS - ~~BLACK~~ PLASTIC.

**DETERMINED
PLAN**