


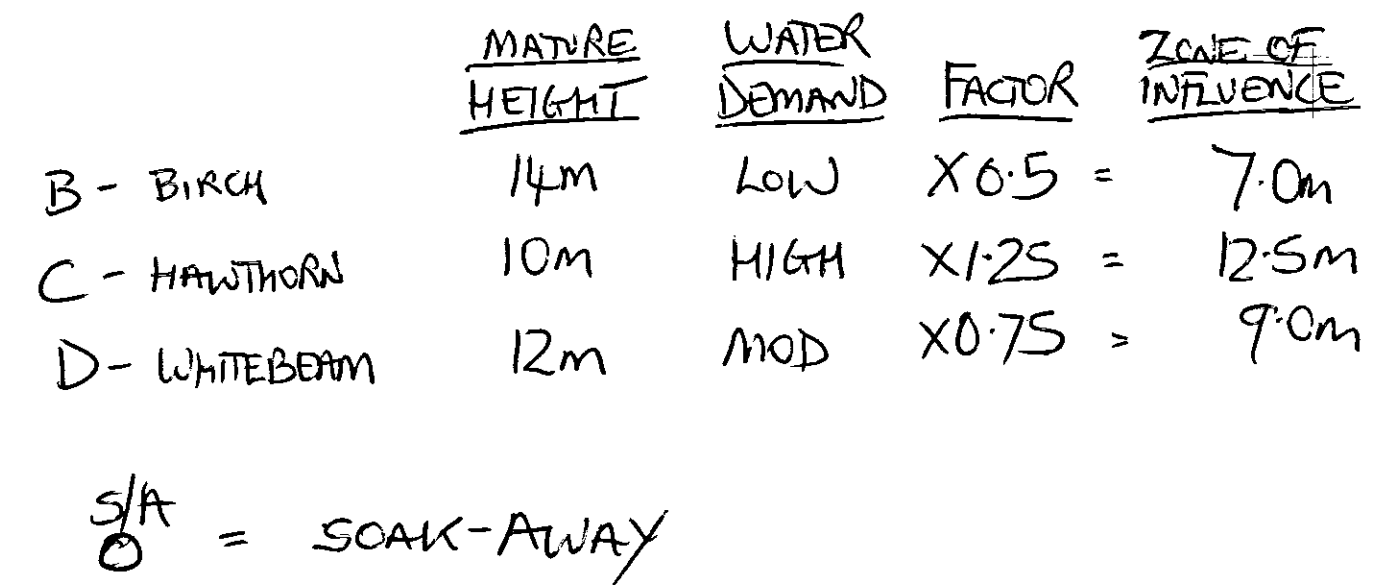

PLOT 1 - 4 BEDROOM HOUSE & INTEGRAL DOUBLE GARAGE DPC @ 3.70 ODN.
PLOT 2 - 4 BEDROOM HOUSE & INTEGRAL DOUBLE GARAGE DPC @ 4.00 ODN.

RAINWATER GOODS - BLACK PLASTIC.

[illegible]