


Schedule 09 - First Floor Rooms		
Name	Area	Perimeter
A.C	1.80 m²	5.6 m
Bathroom	7.45 m²	11.5 m
Bed 1	17.30 m²	20.4 m
Bed 2	13.70 m²	15.5 m
Bed 3	12.45 m²	14.1 m
Bed 4	11.10 m²	13.5 m
En Suite 1	5.05 m²	9.2 m
En Suite 2	4.45 m²	9.4 m
Landing	9.30 m²	16.6 m
Robe 1	1.80 m²	6.8 m
Robe 2	2.25 m²	7.1 m
Grand total: 11	86.65 m²	129.7 m

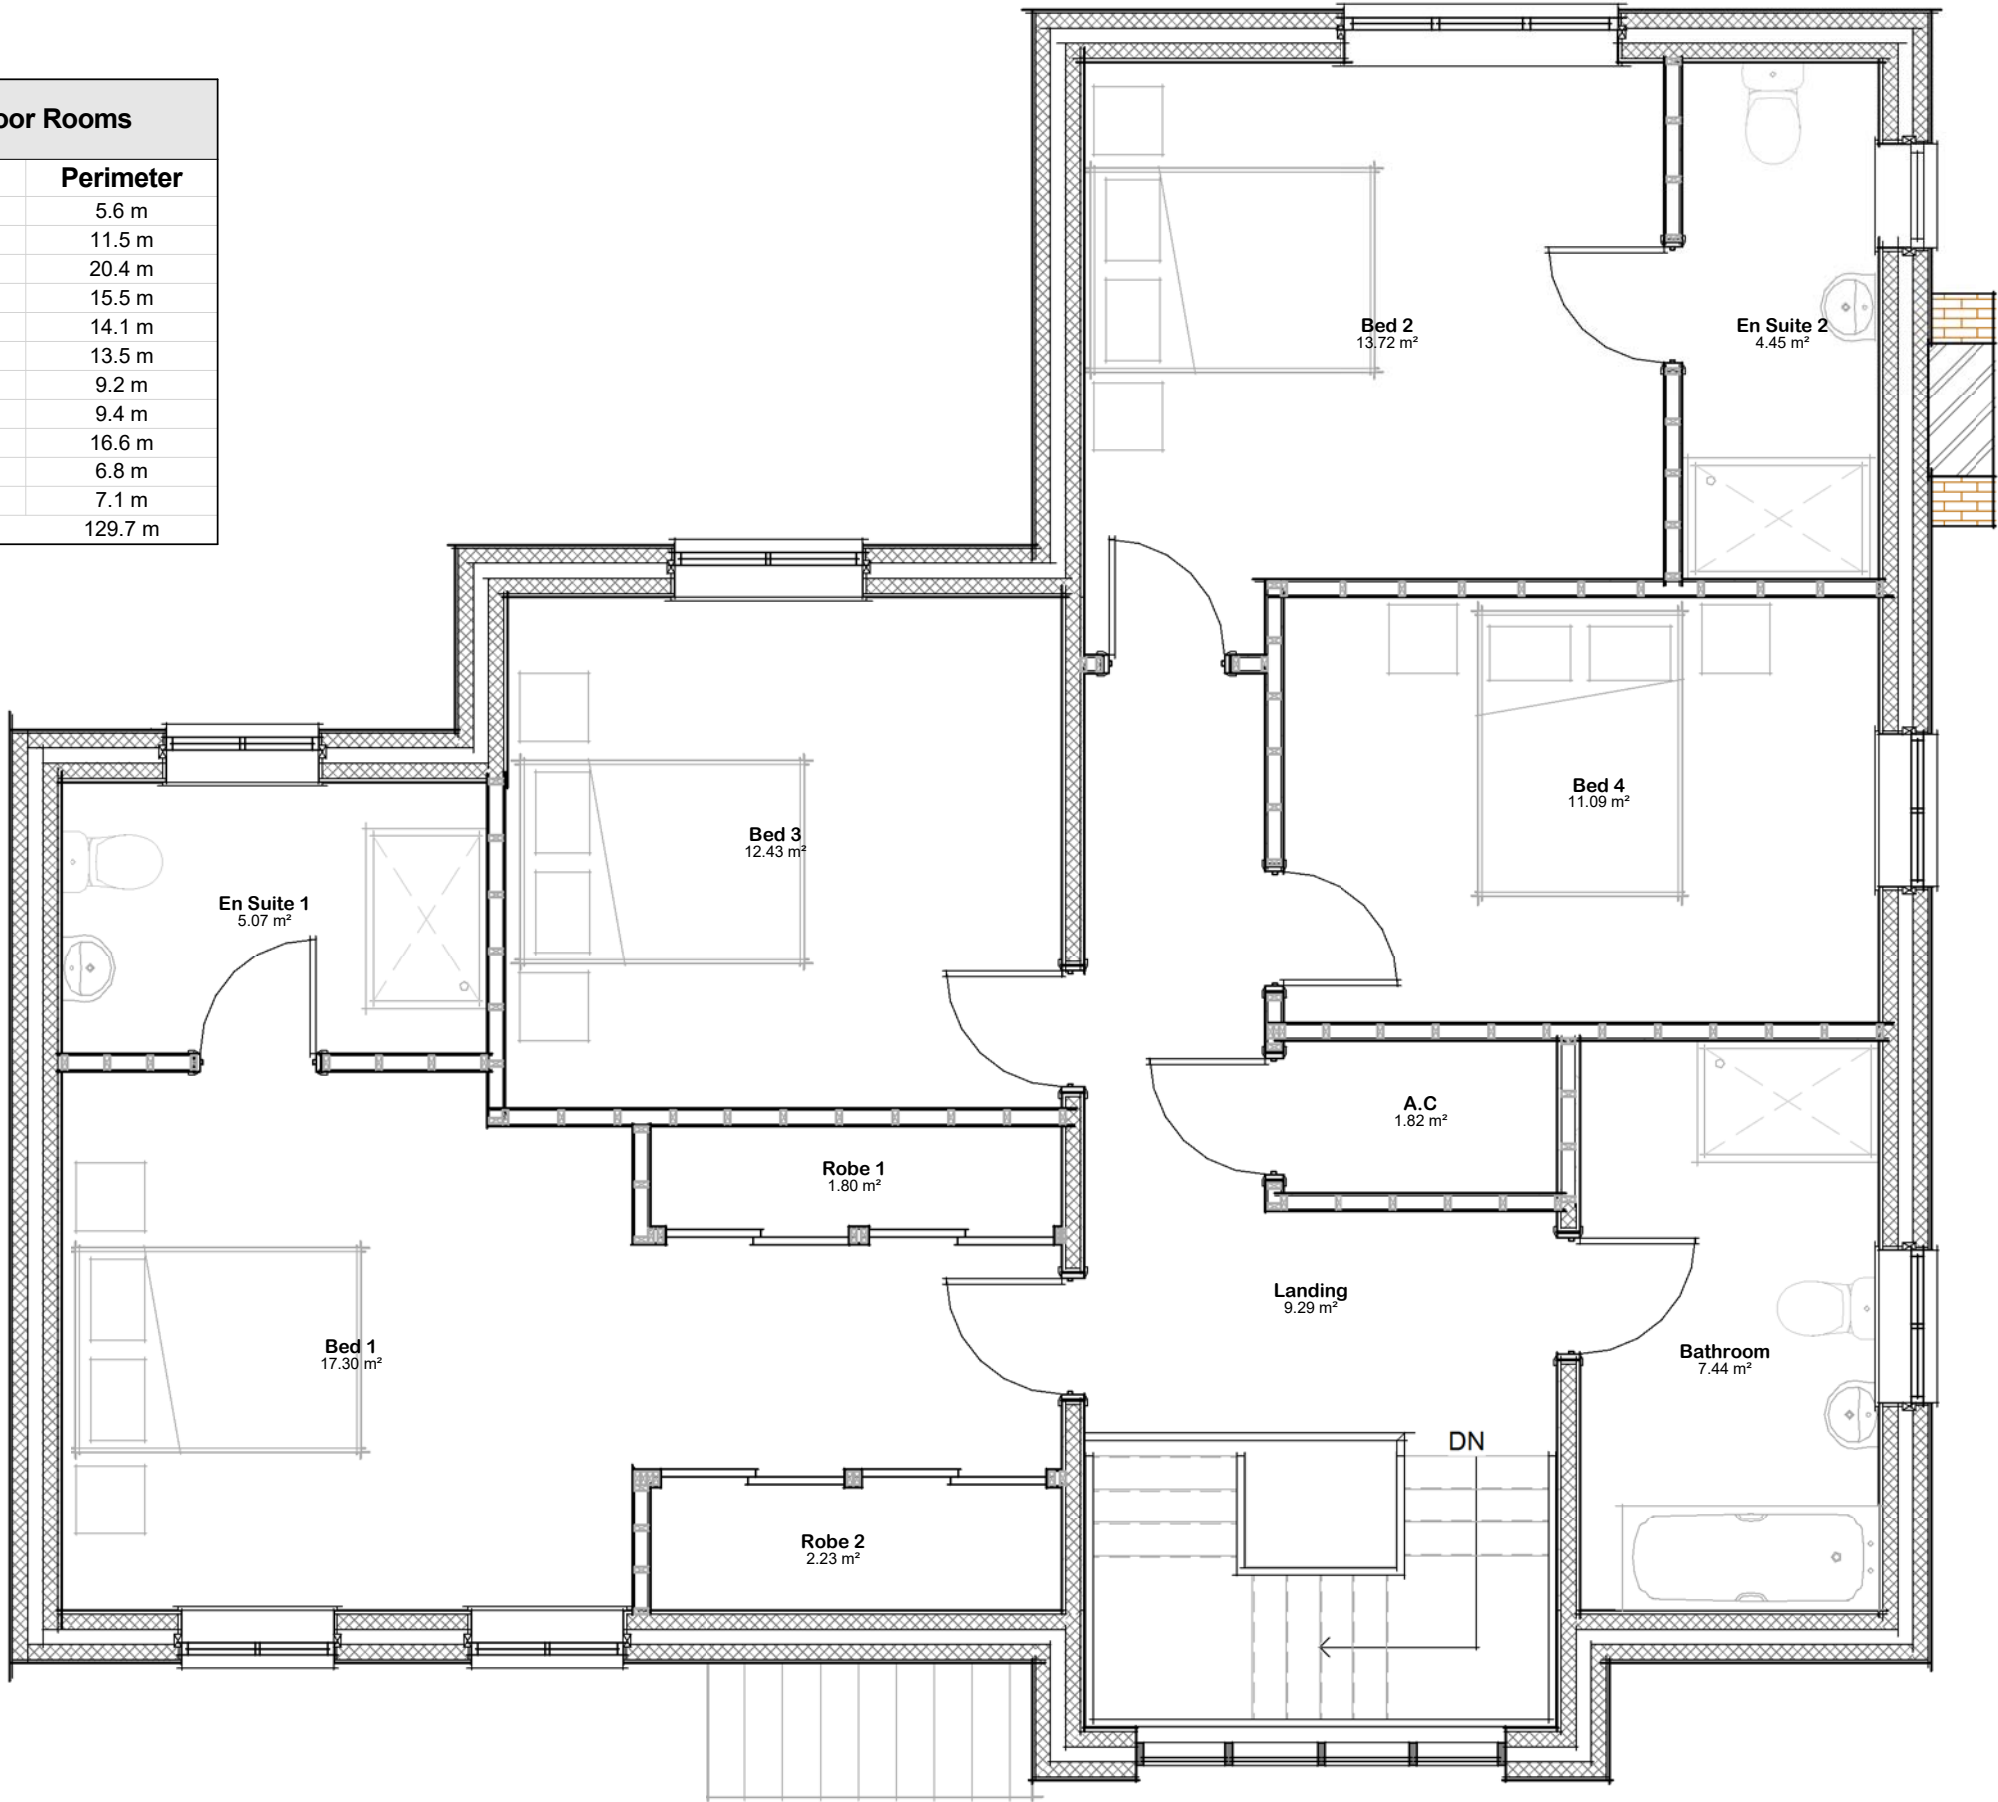

Plan 02 - First
1 : 50