
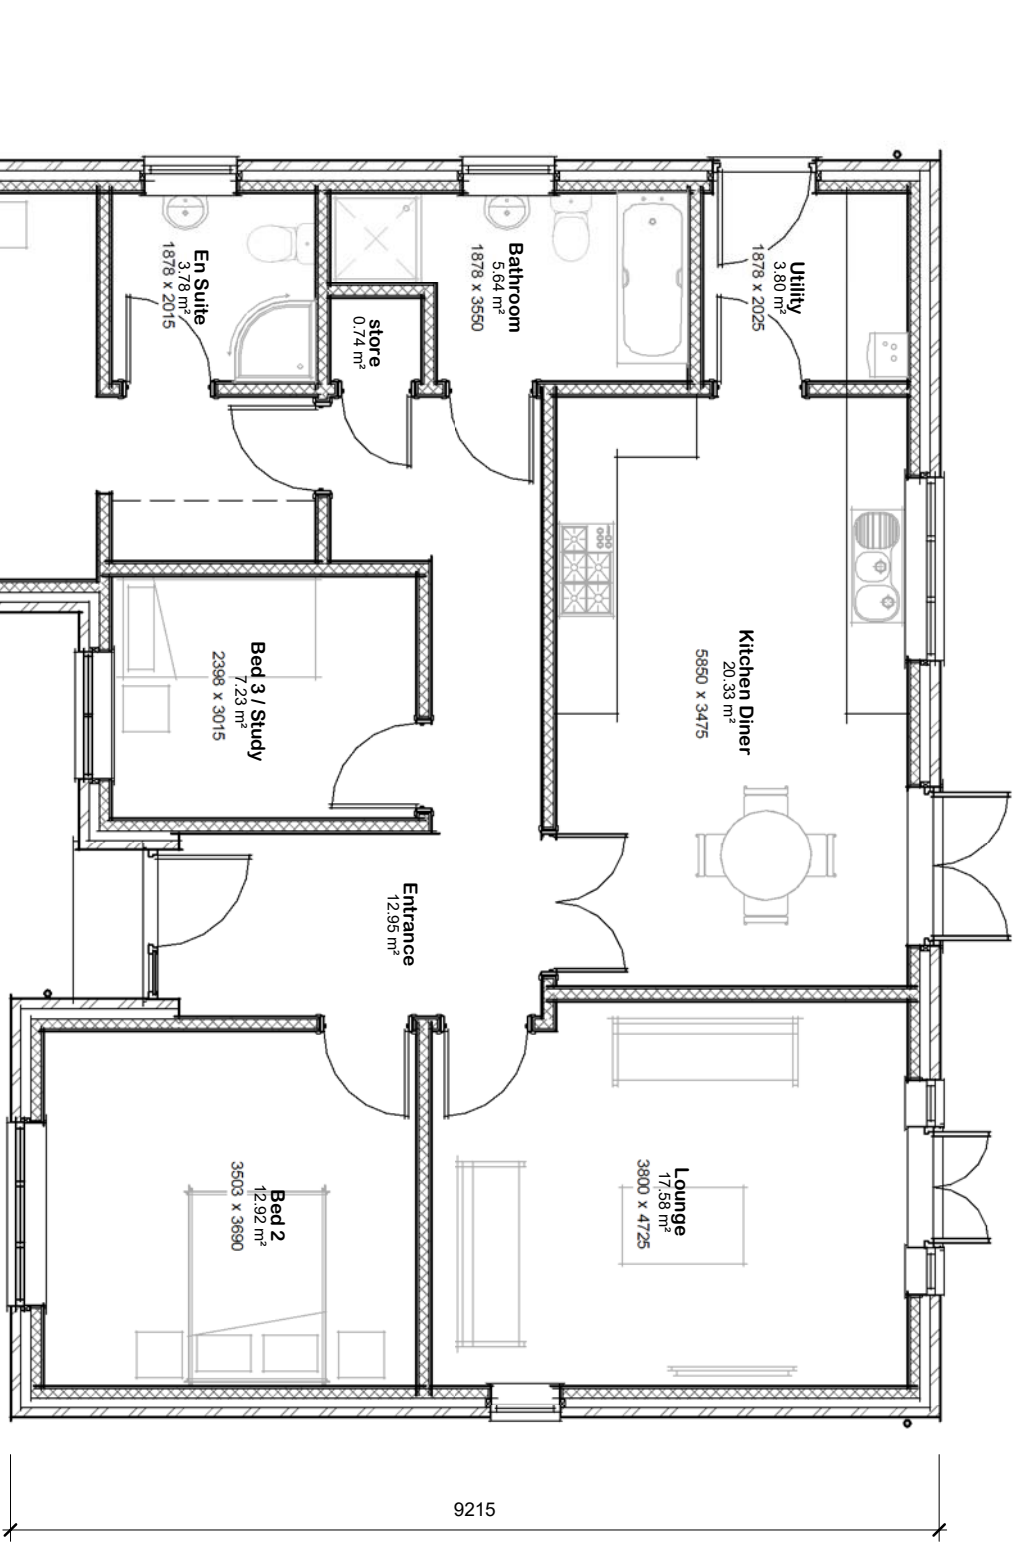


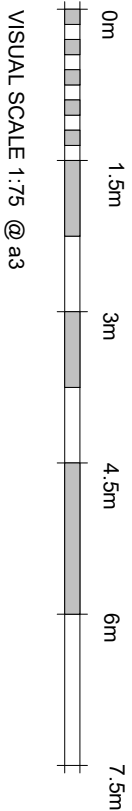

Schedule 08 -Ground Floor Rooms		
Name	Area	Perimeter
Bathroom	5.65 m²	10.9 m
Bed 1	18.75 m²	21.3 m
Bed 2	12.90 m²	14.4 m
Bed 3 / Study	7.25 m²	10.8 m
En Suite	3.80 m²	7.8 m
Entrance	12.95 m²	21.5 m
Garage	26.95 m²	20.8 m
Kitchen Diner	20.35 m²	18.7 m
Lounge	17.60 m²	17.1 m
store	0.75 m²	3.5 m
Utility	3.80 m²	7.8 m
Grand total: 11	130.65 m²	154.4 m

Plan 01 - Ground
1 : 75