


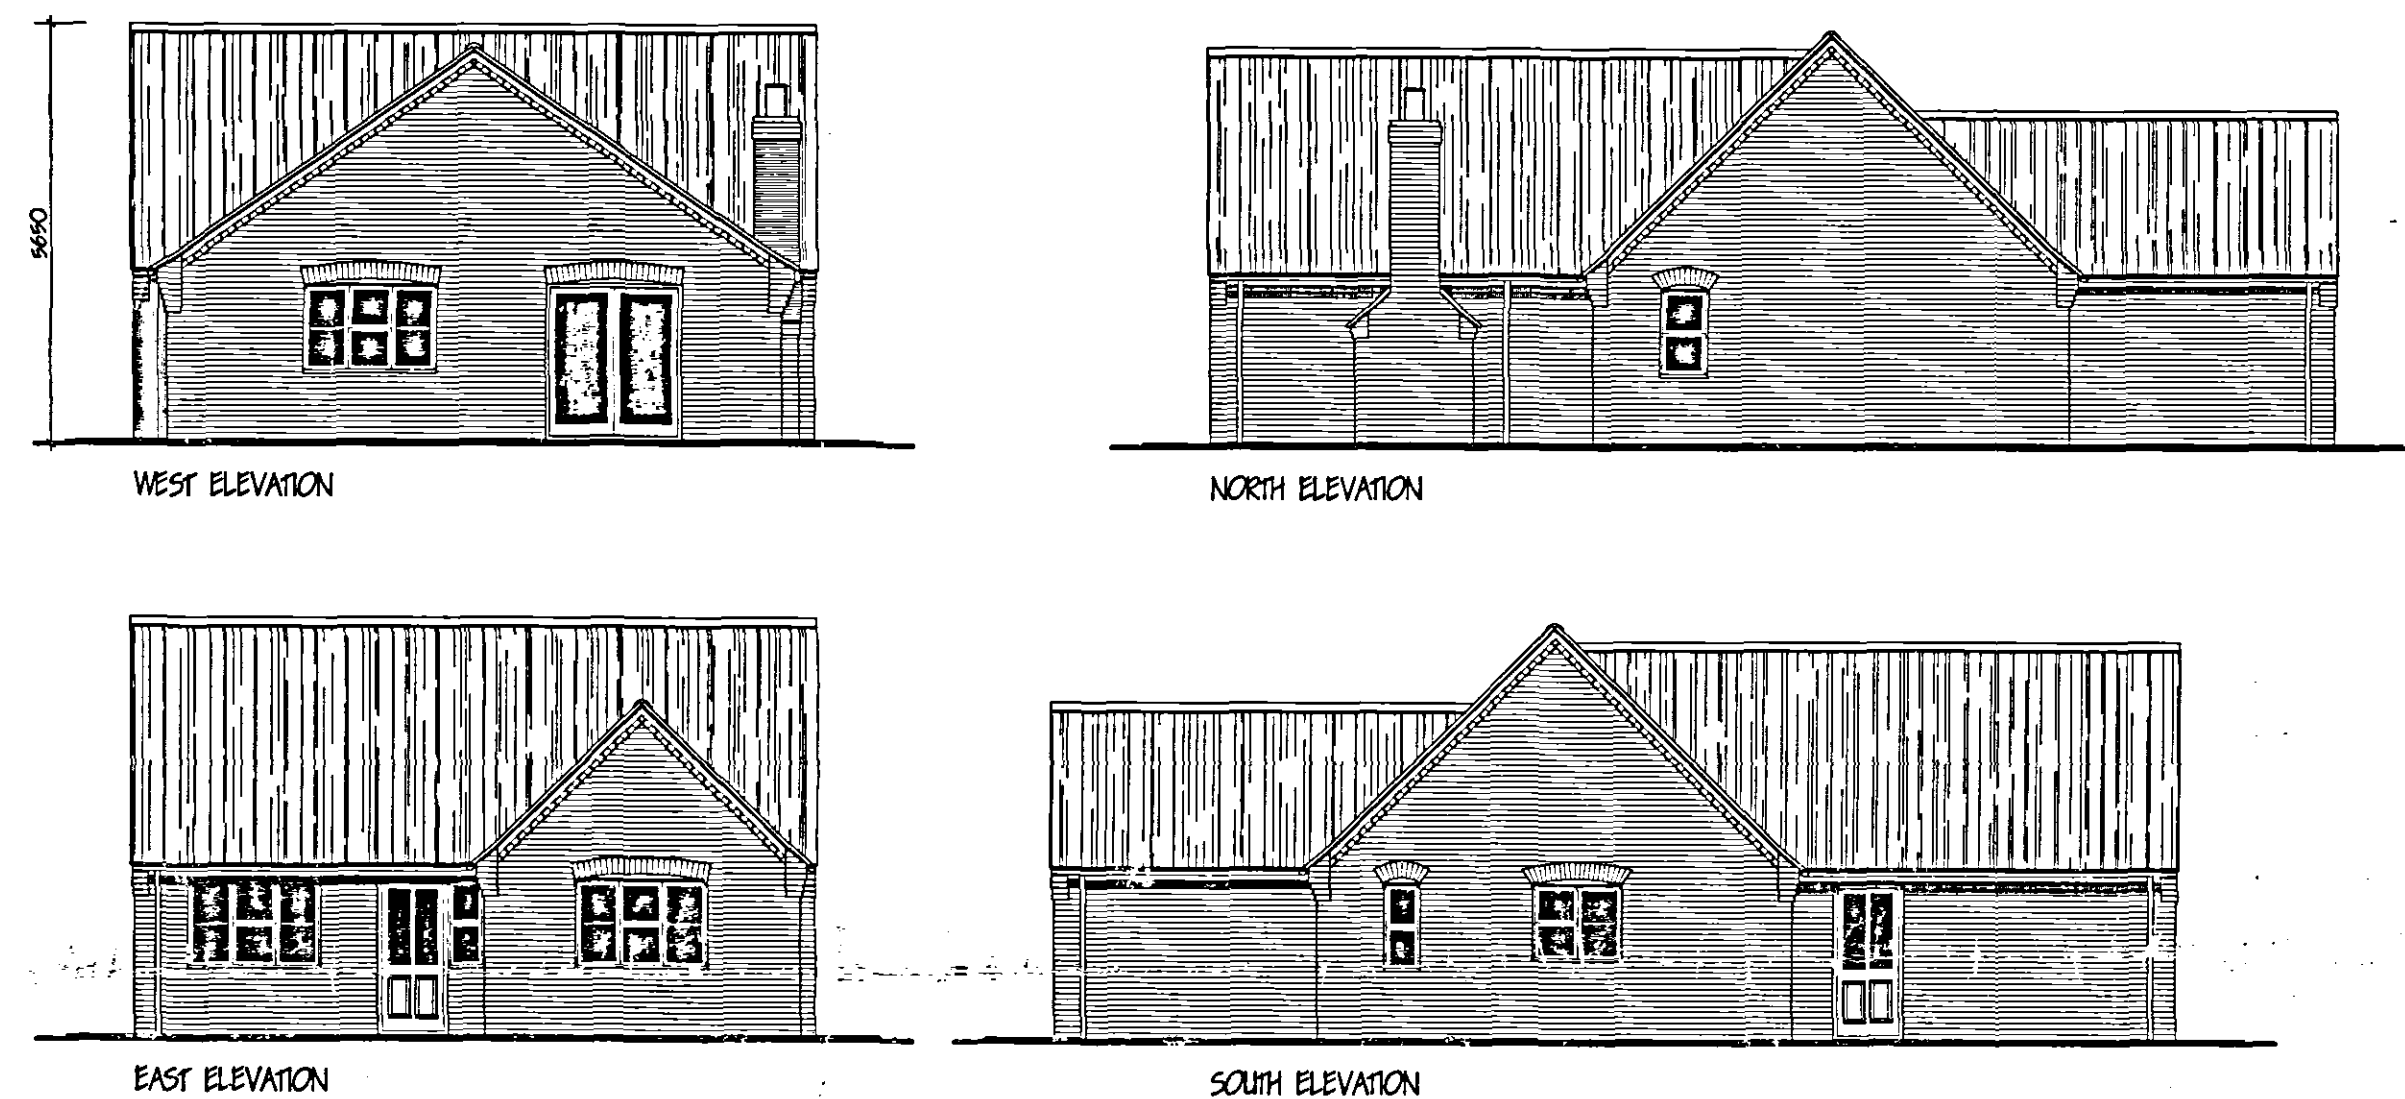

INDICATIVE LAYOUT ONLY.

DETERMINED PLAN

[illegible]