



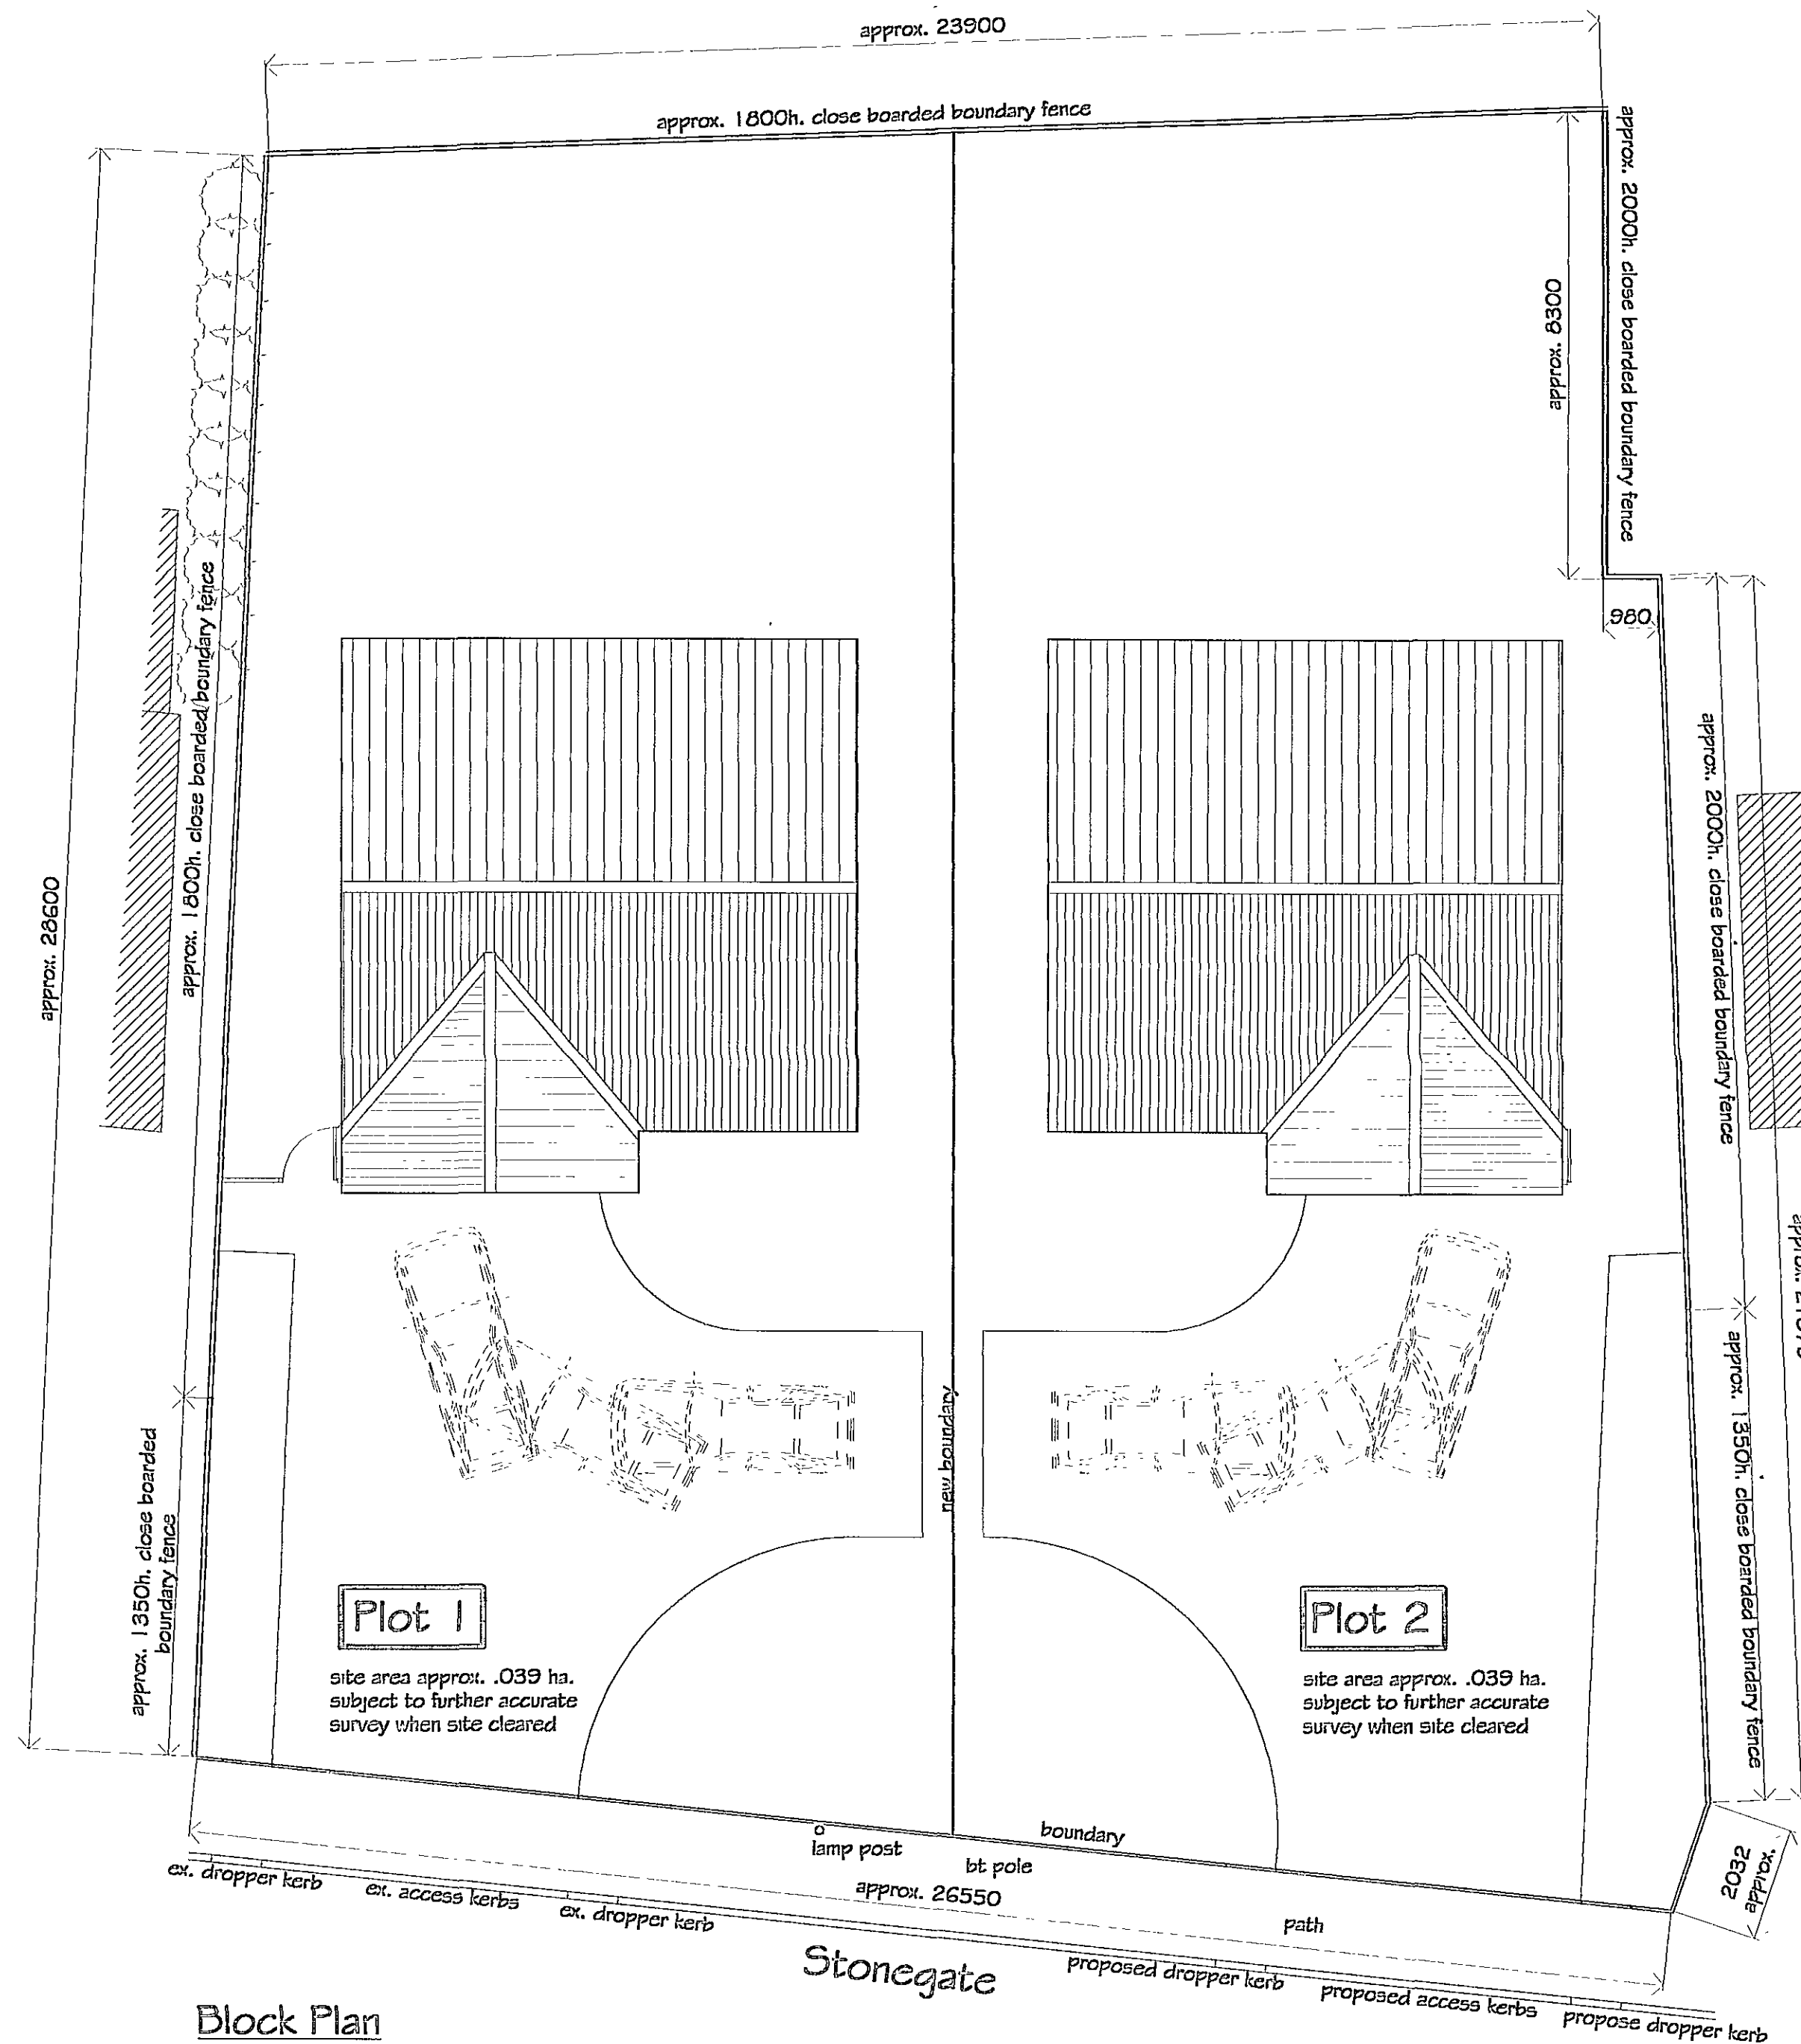

Block Plan

Total site area approx. .078 ha.
subject to further accurate survey
when site cleared

REVISIONS			BY	DATE
DRAWN	MJW	DATE		1/7/07
SCALE	1 / 100	CHECKED		
CLIENT Mrs. R.P. Dolton 31 Stonegate Cowbit Spalding Lincs. PE12 6AH				
PROJECT Proposed demolish existing residential dwelling / outbuildings & provide two No. residential building plots				
DETAILS Proposed Block Plan (showing indicative layout)				
 Malcolm Watson architectural - detailing services Residential - Commercial - Industrial - Agricultural Planning & Building Regulations Submissions 13 Wimberley Way, Finchbeck, Spalding, Lincs. PE11 3RY. Tel / Fax : 01775 767650 email : mjw.13@btinternet.com  BUILDING CONTROL Partner				
DRWG No. 204/2/2007				

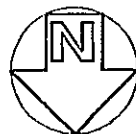