


PROPOSED DWELLING OFF BRICKGATE / BRALIER BANK, LOWAIT, SPALDING, Lincs

For Mr & Mrs M Rogers

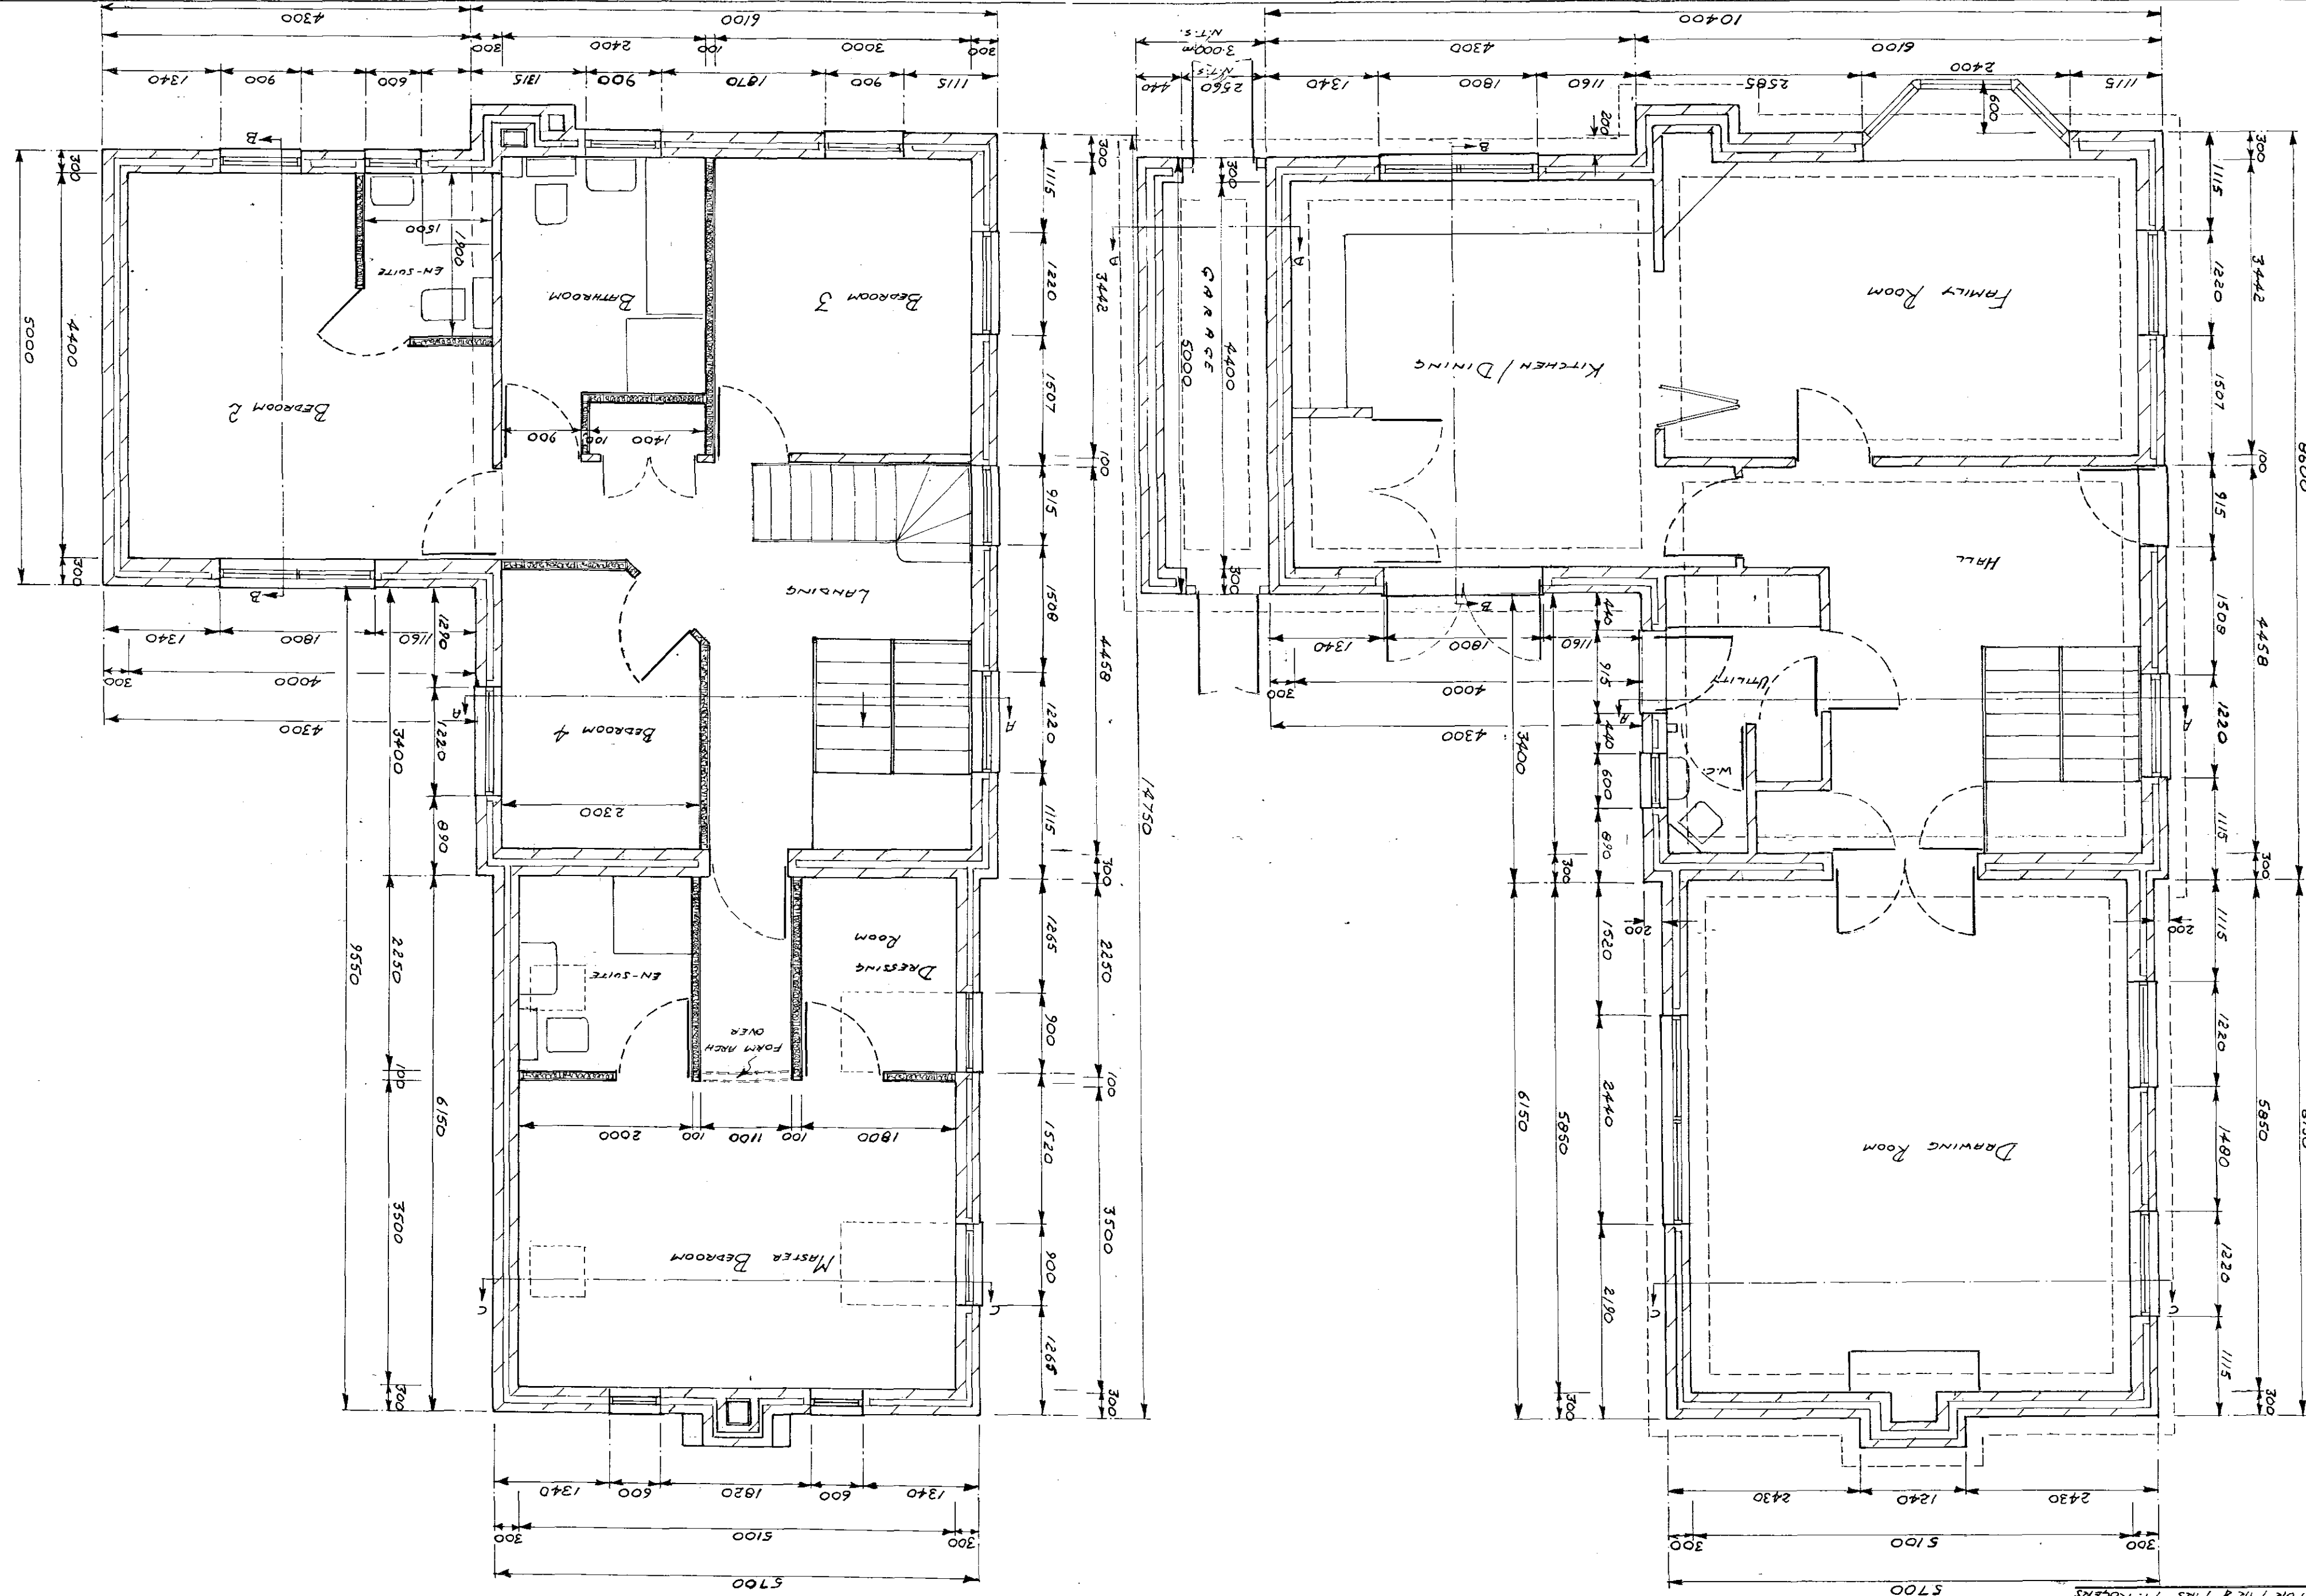

Dec No. MRL/09/02 DATE: APRIL 09

SCALE 1:50

BY: Mark Rogers