




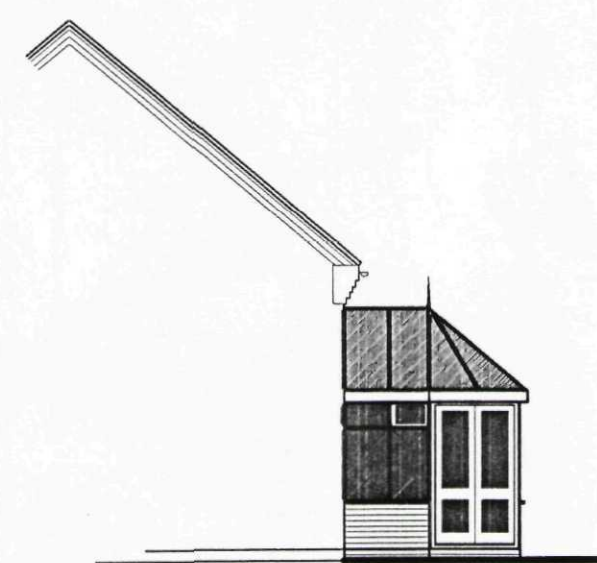


SIDE ELEVATION

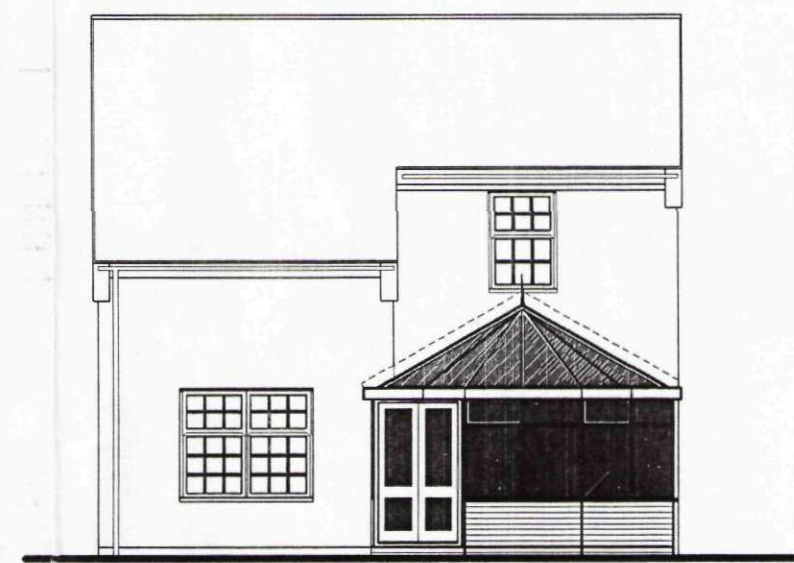

REAR ELEVATION

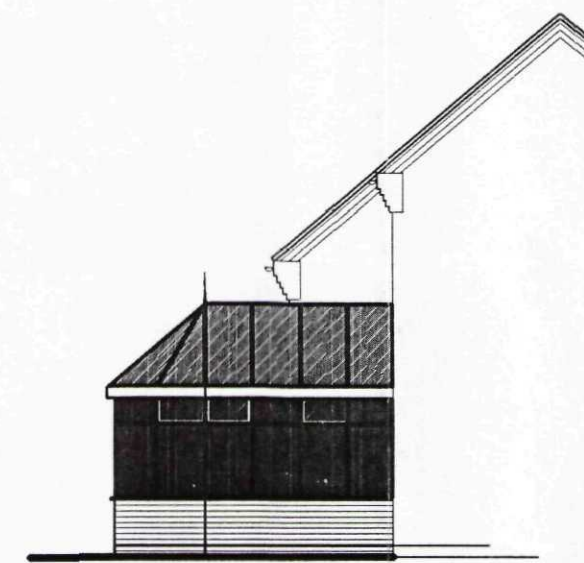

SIDE ELEVATION

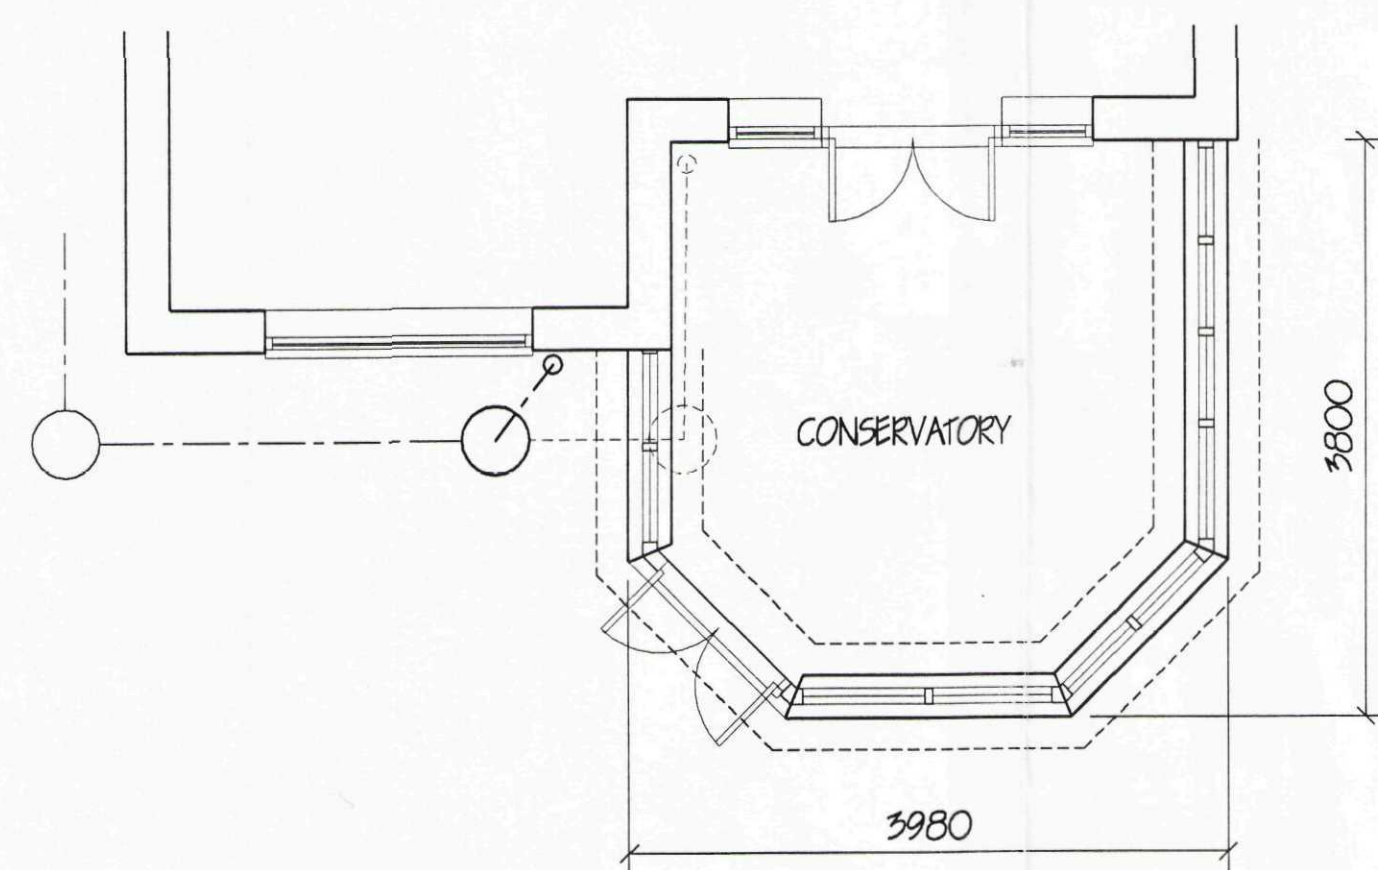

FLOOR PLAN



Crown Copyright. All rights reserved. Licence Number 100020449

FLOOR PLAN
1/500



LOCATION PLAN
1/1250

SHDC
Planning & Development
20 DEC 2004
Ref: 1667/04

ref	revision	d

G. R. MERCHAN
I.ENG AMICE FIWO
ARCHITECTURAL, STRUCTURAL
AND LAND DRAINAGE
CONSULTANTS
Unit 4, Wrights Mews
12A Park Road, Holbeach,
Spalding, Lincs. PE12 7KE
Tel: 01408 480800
Fax: 01408 425744
E-Mail: G. R. Merchant @ Merchan
Co. UK

Project
PROPOSED CONSERVATORY,
6 MILFORD LANE,
COMBIT,
LINC'S. PE12 6XF.

Client
MR. & MRS. P. T. J. CLAY.

Drawing
FLOOR PLAN & ELEVATIONS
LOCATION & SITE PLANS.

Job Ref.
1086-04

Date
DEC '04

Scales
1:50 1:100 [unless otherwise stated]

DO NOT SCALE FROM THIS DRAWING
This drawing is copyright and may not be altered, copied, photographed or used for any purpose other than that for which it is issued.
The Designer/Consultant is to be held responsible for the accuracy of the information contained herein and the accuracy of the information contained herein is to be held responsible for the accuracy of the information contained herein.
All details shown on this drawing including foundations are based upon typical site conditions. No responsibility can be accepted for abnormal conditions which may arise. Sufficient ground investigation should be carried out to establish ground conditions. All site surveys are recommended in respect of foundations to establish conditions before foundation work is undertaken.

LIMITATIONS.
This drawing is limited in the amount of information contained and does not purport to contain a full specification of the works. It is solely for the purpose of obtaining Planning/ Building Regulation approval. The drawing must not be used as a contract document alone.
All dimensions shall be taken from site from actual work. Under no circumstances shall measurements be scaled from this drawing for construction or ordering purposes. All open dimensions shall be checked by the Builder/ Contractor and will be his responsibility from commencement of site works.
The works will not be supervised or inspected on site by G.R. Merchant, or any representative thereof. It is the client or their appointed agents responsibility to control workmanship, substitution of materials, adherence to specification, variations to contract etc.
COPYRIGHT RESERVED.
Copies of this drawing must be made only with the written permission of G. R. Merchant.
STANDARDS.
All materials to be new unless otherwise stated and all components and materials etc. to be used fitted and installed etc. in strict accordance with manufacturers instruction and relevant Code of Practice.
Materials shall conform to appropriate British Standard Specification or BBA Certificate or European Code equivalent.
HEALTH & SAFETY.
The Employer/ Client shall ensure that the selected contractor is conversant with and adopts all measures necessary to achieve compliance with Health & Safety legislation for Building Sites and Work Places.
The Employer/ Client is advised that should the works need to comply with the Construction Design and Management Regulations an independent Planning Supervisor will be required.
SCOPE OF THE WORKS.
The works shall comprise of all that is shown on the drawing and details. Work that may not be specifically shown but may be reasonably inferred as necessary to carry out the works shall be deemed to be included.