

haze in library #7.
bays work well
on domes

brick detail detail
in stand of
bays bay



- What?
 write to Steve.
 get rid of big beard
 nails on nose.
 1937 date
 Coronation Villa
 Street
 improved car.
 links.

EXTERNAL WALLS:
Red brick with central banding
of 3 courses of deeper colour.

ROOF:
Blue slate 250mm x 400mm
White painted soffit and fascia
White ogee gutters

JOINERY:
Timber casement windows
hardwood doors all painted white

PORCH:
Softwood with lead roof

RWL. pos. of S + vent

project

HOUSE WITH DETACHED
GARAGE

32 WEST STREET
CROWLAND
PETERBOROUGH












drawing

PROPOSED DETAILS
PLANNING REF: H02/1188/02

date	number
JUNE 2004	0045/001

scale

Pl. portions of
 windows like
 altered?
 during tests -
 with water
 during tests.
 similar to
 B.P.
 Mixtura of
 50% 1/2 very water

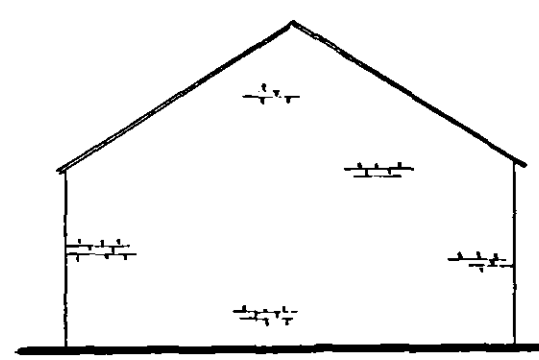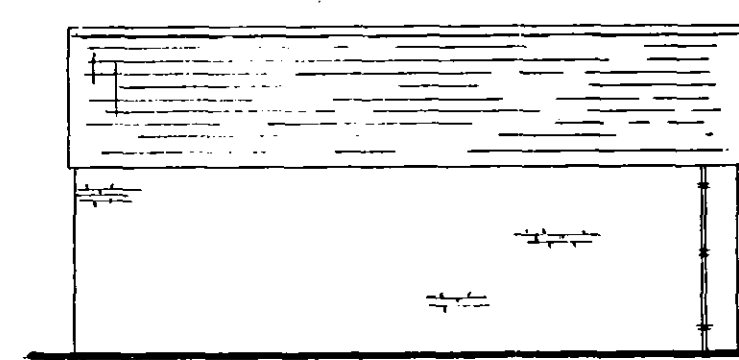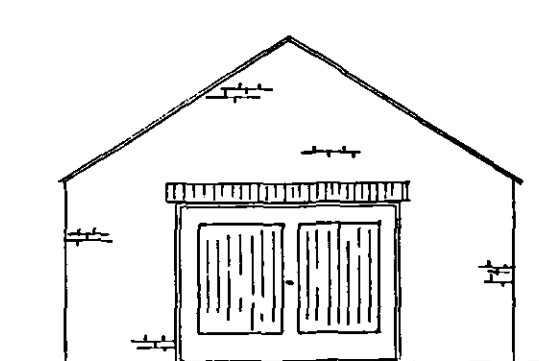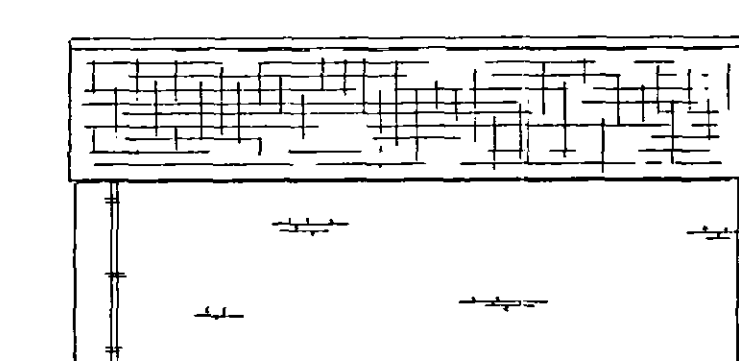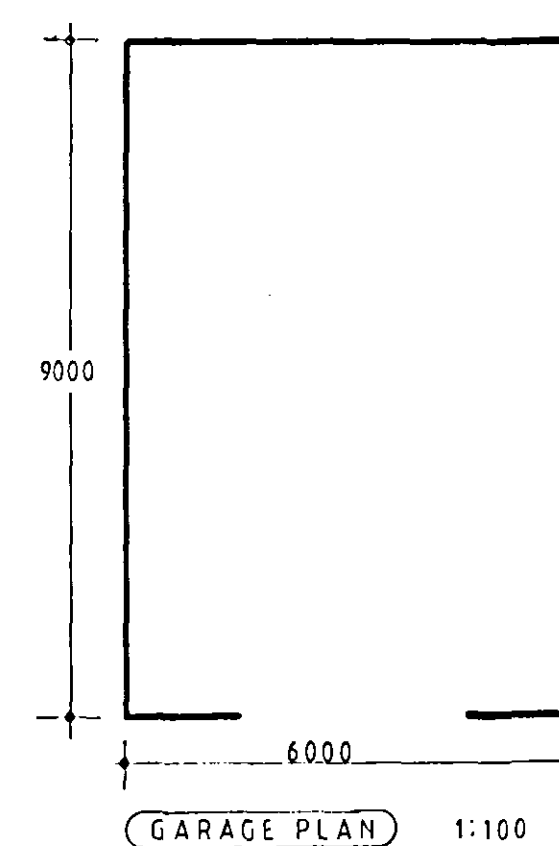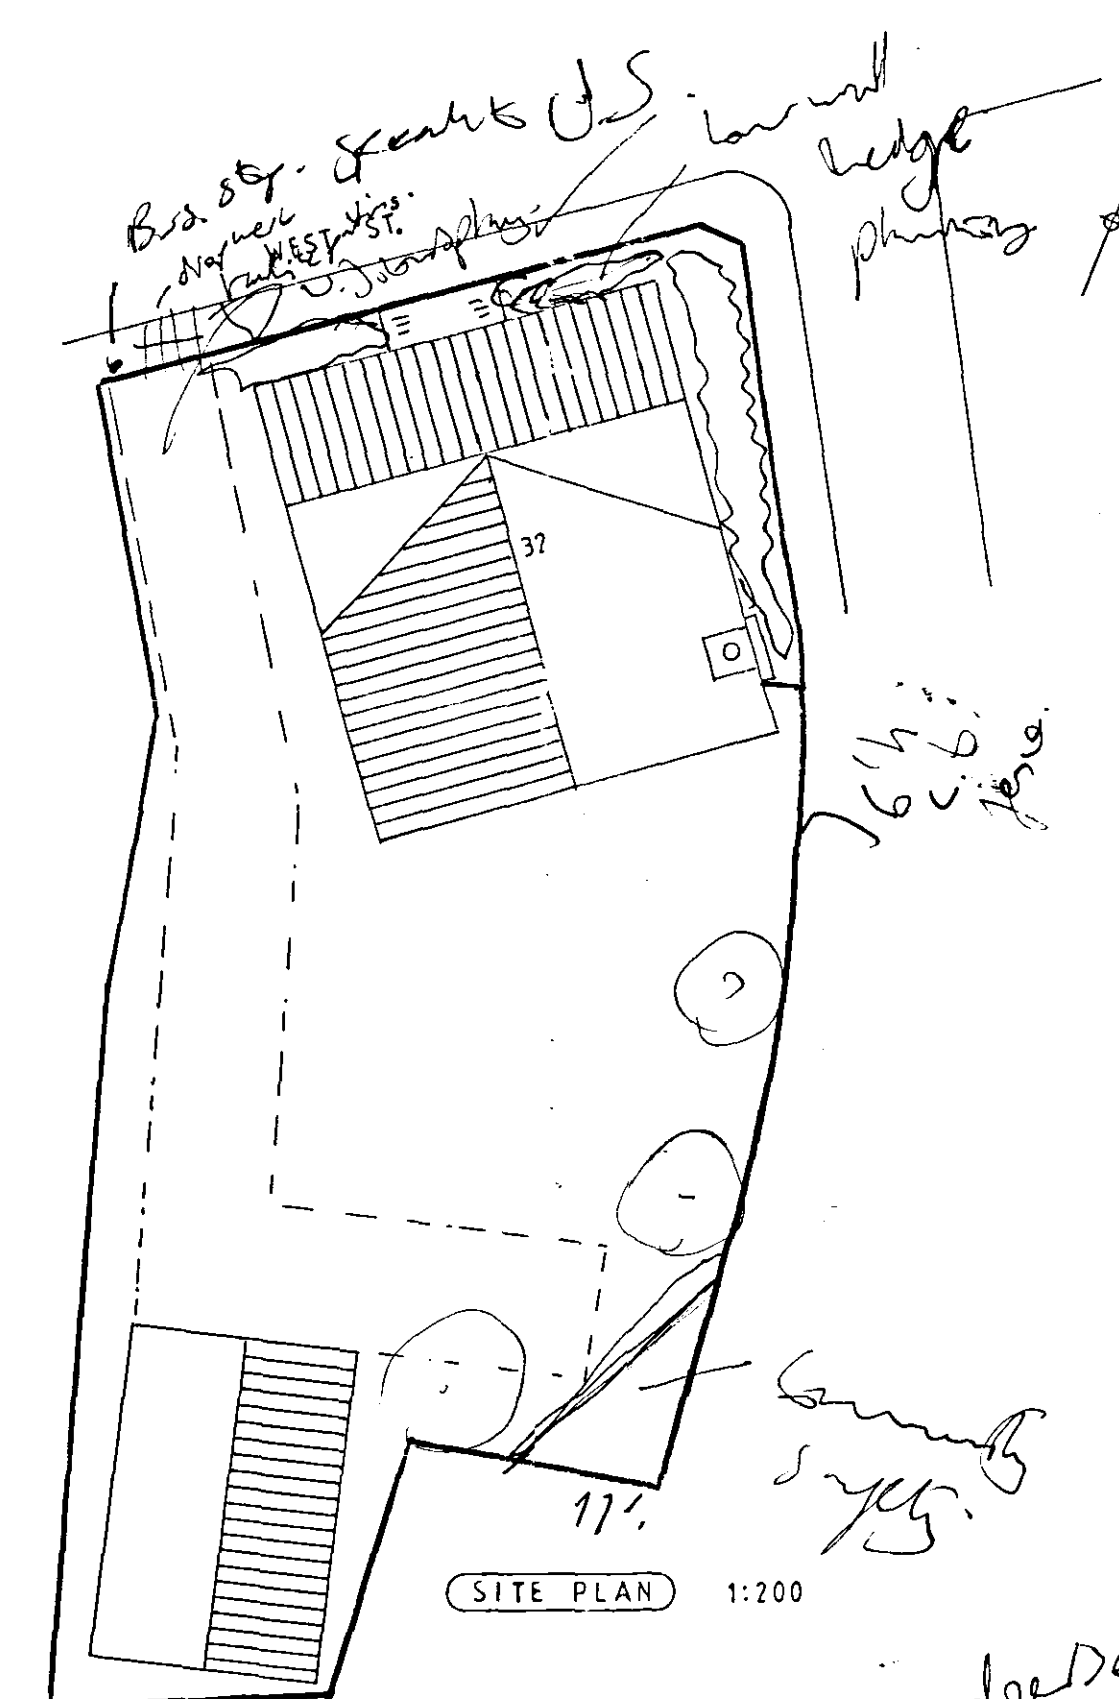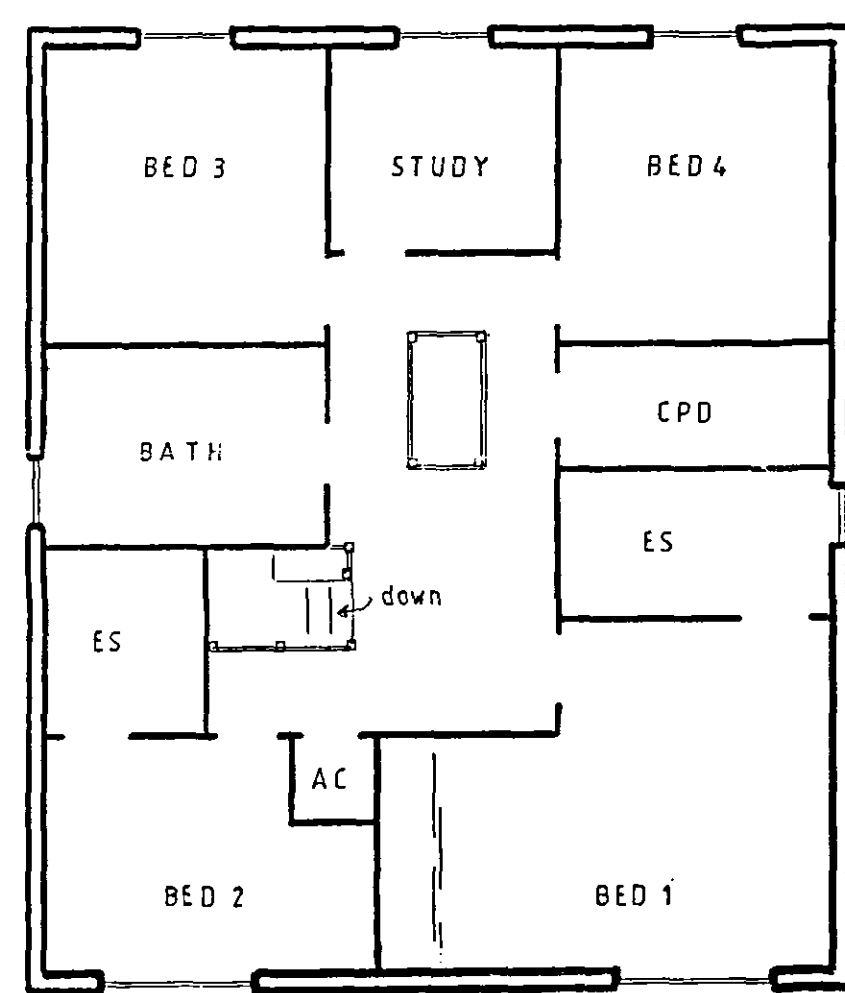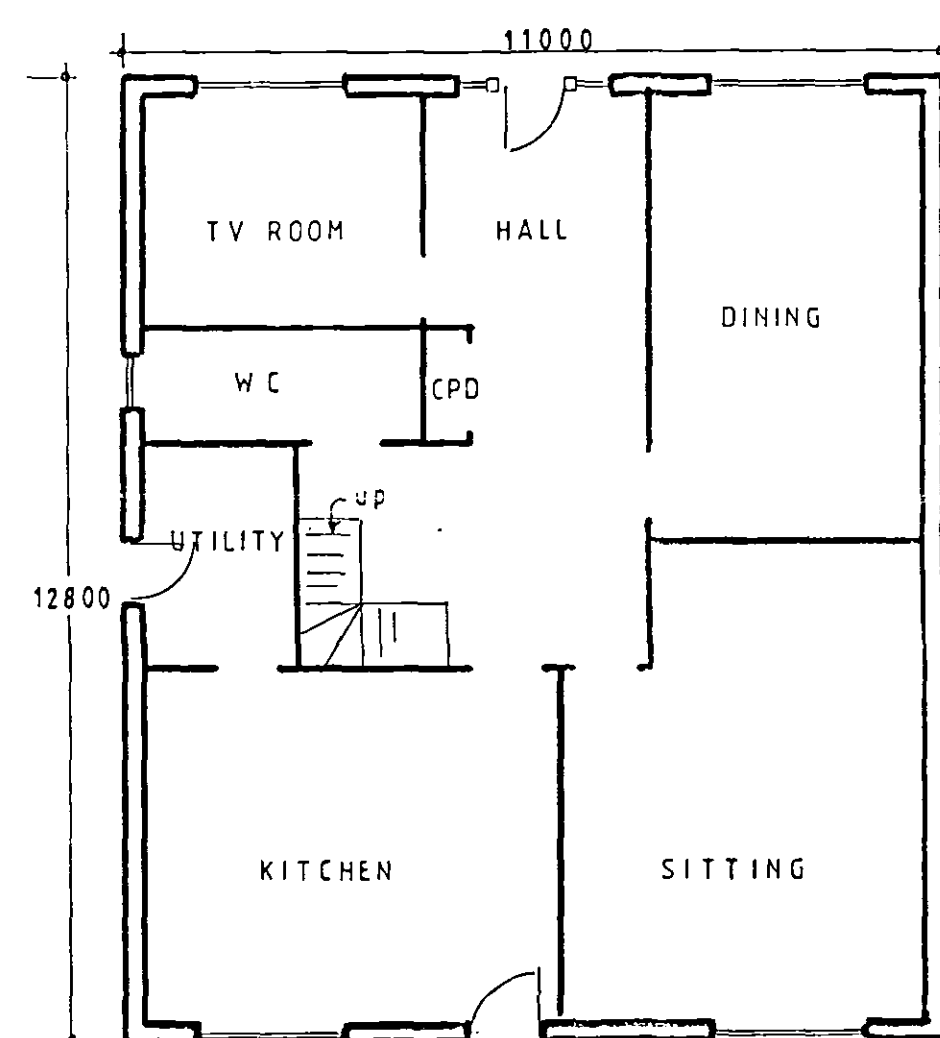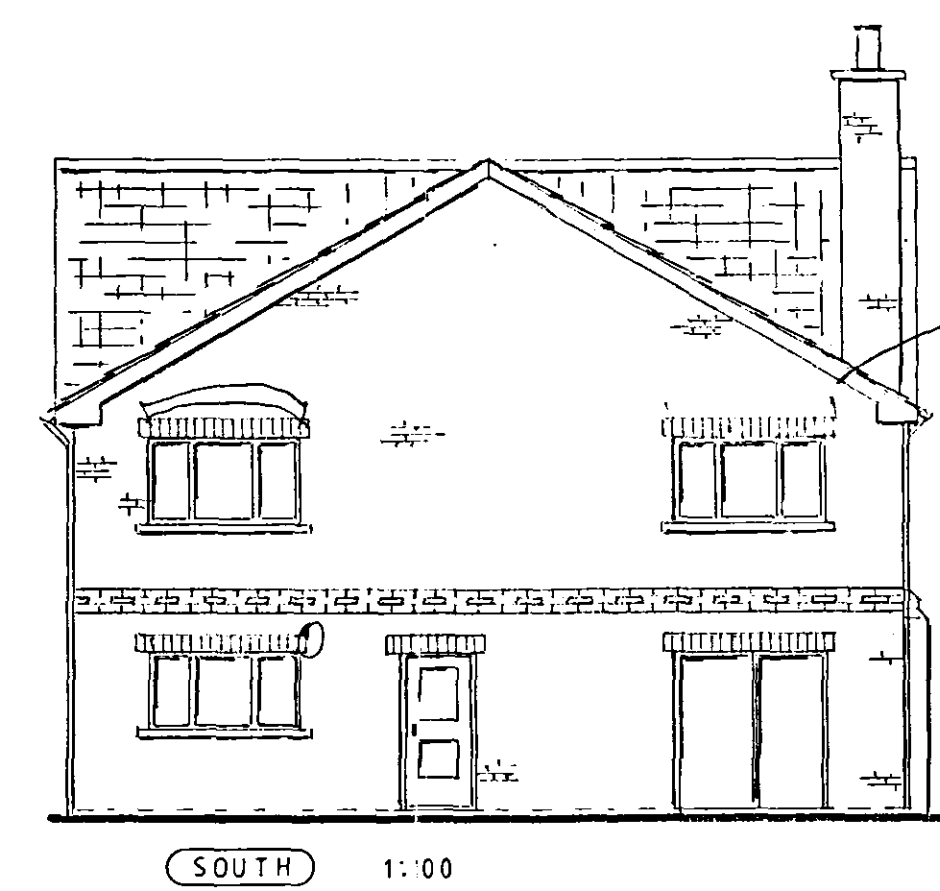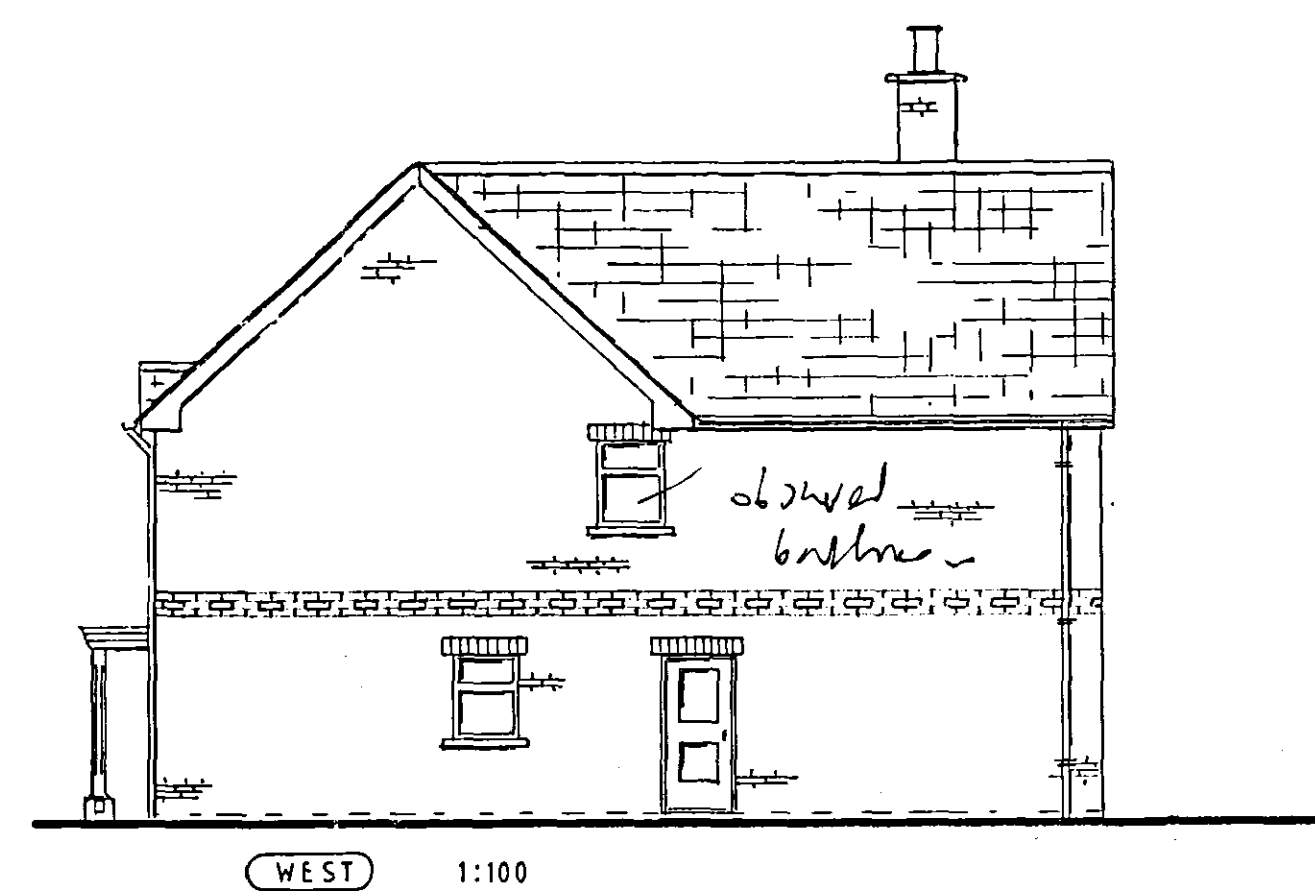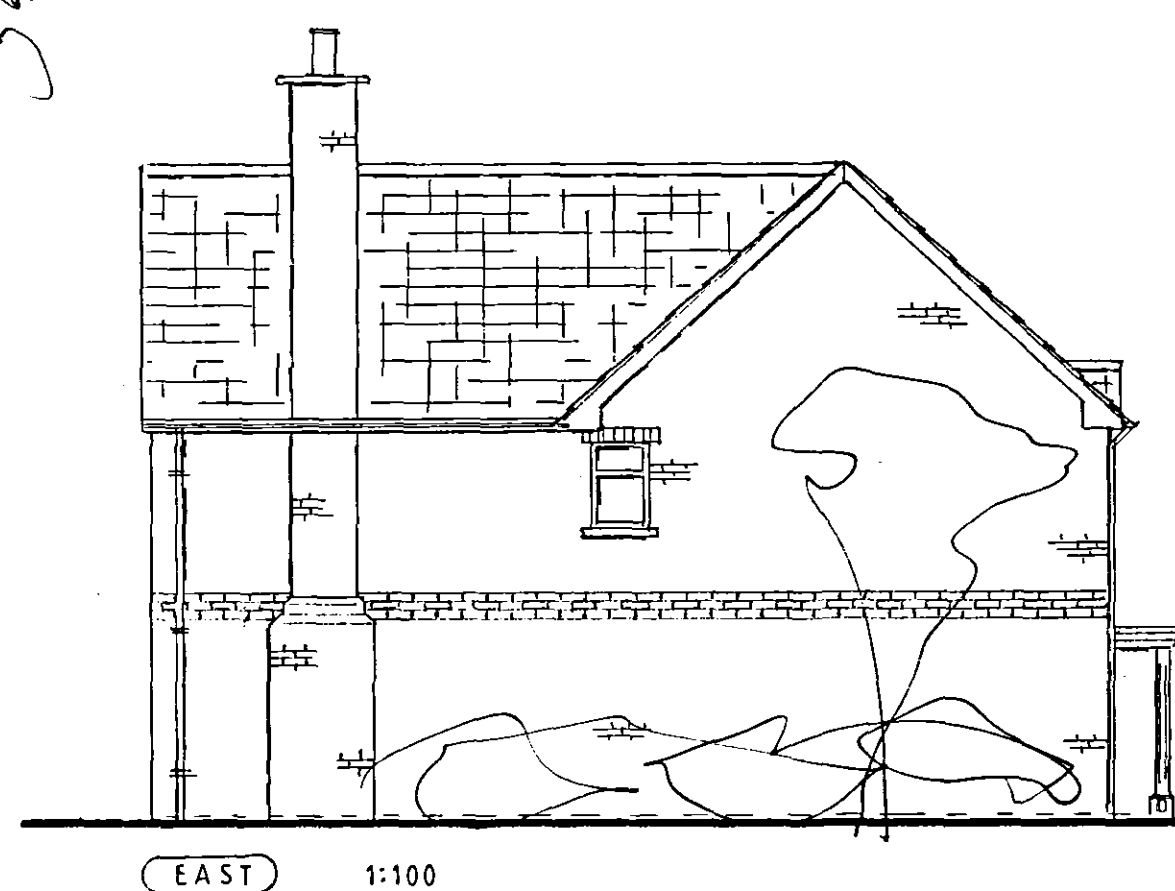

SITE PLAN 1:200
 indeterminate style.
 pseudo - classical room X
 mod. elements without -
 see, 111 R.W. Yorks -
 what is in S.V. pipe
 so only Treatment str.
 Bessity.
 ✓ Baseline of original house &
 few.

See original
 comments that

project	
HOUSE WITH DETACHED GARAGE	
32 WEST STREET CROWLAND PETERBOROUGH	
drawing	
PROPOSED DETAILS PLANNING REF: H02/1188/02	
date	number
JUNE 2004	0045/001
scale	