
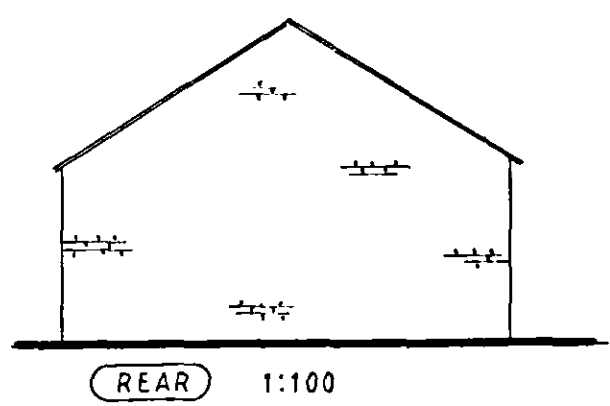
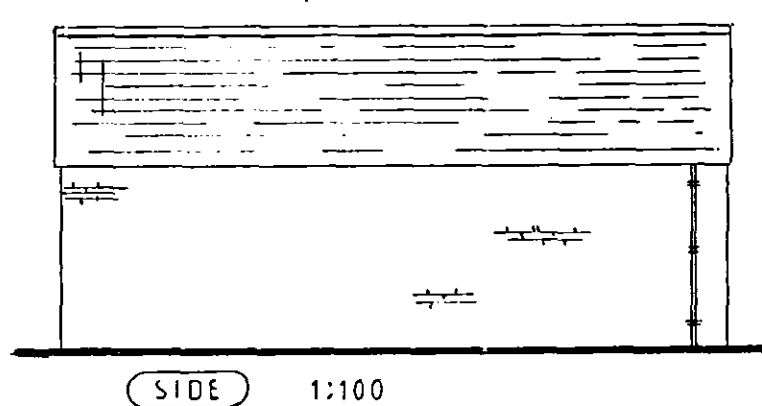
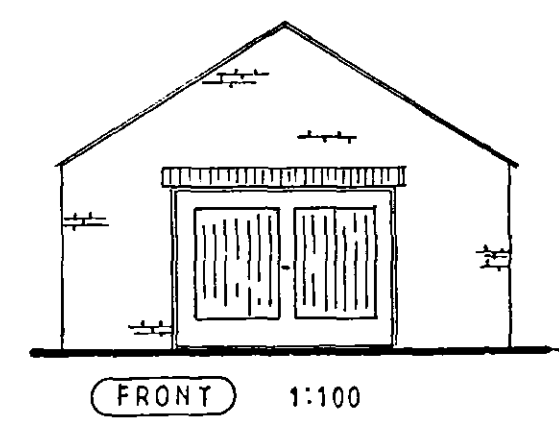
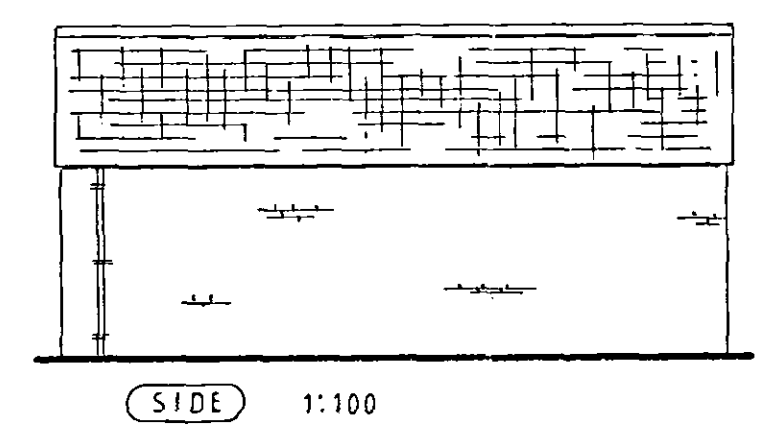
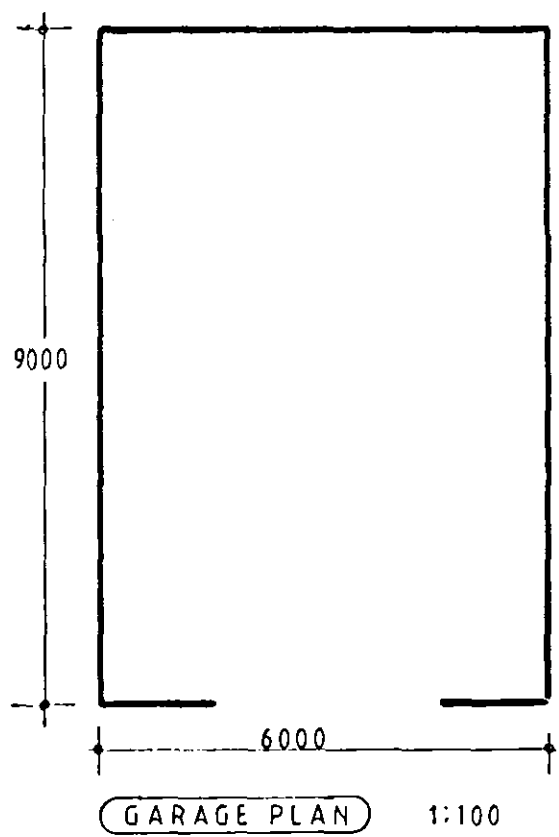
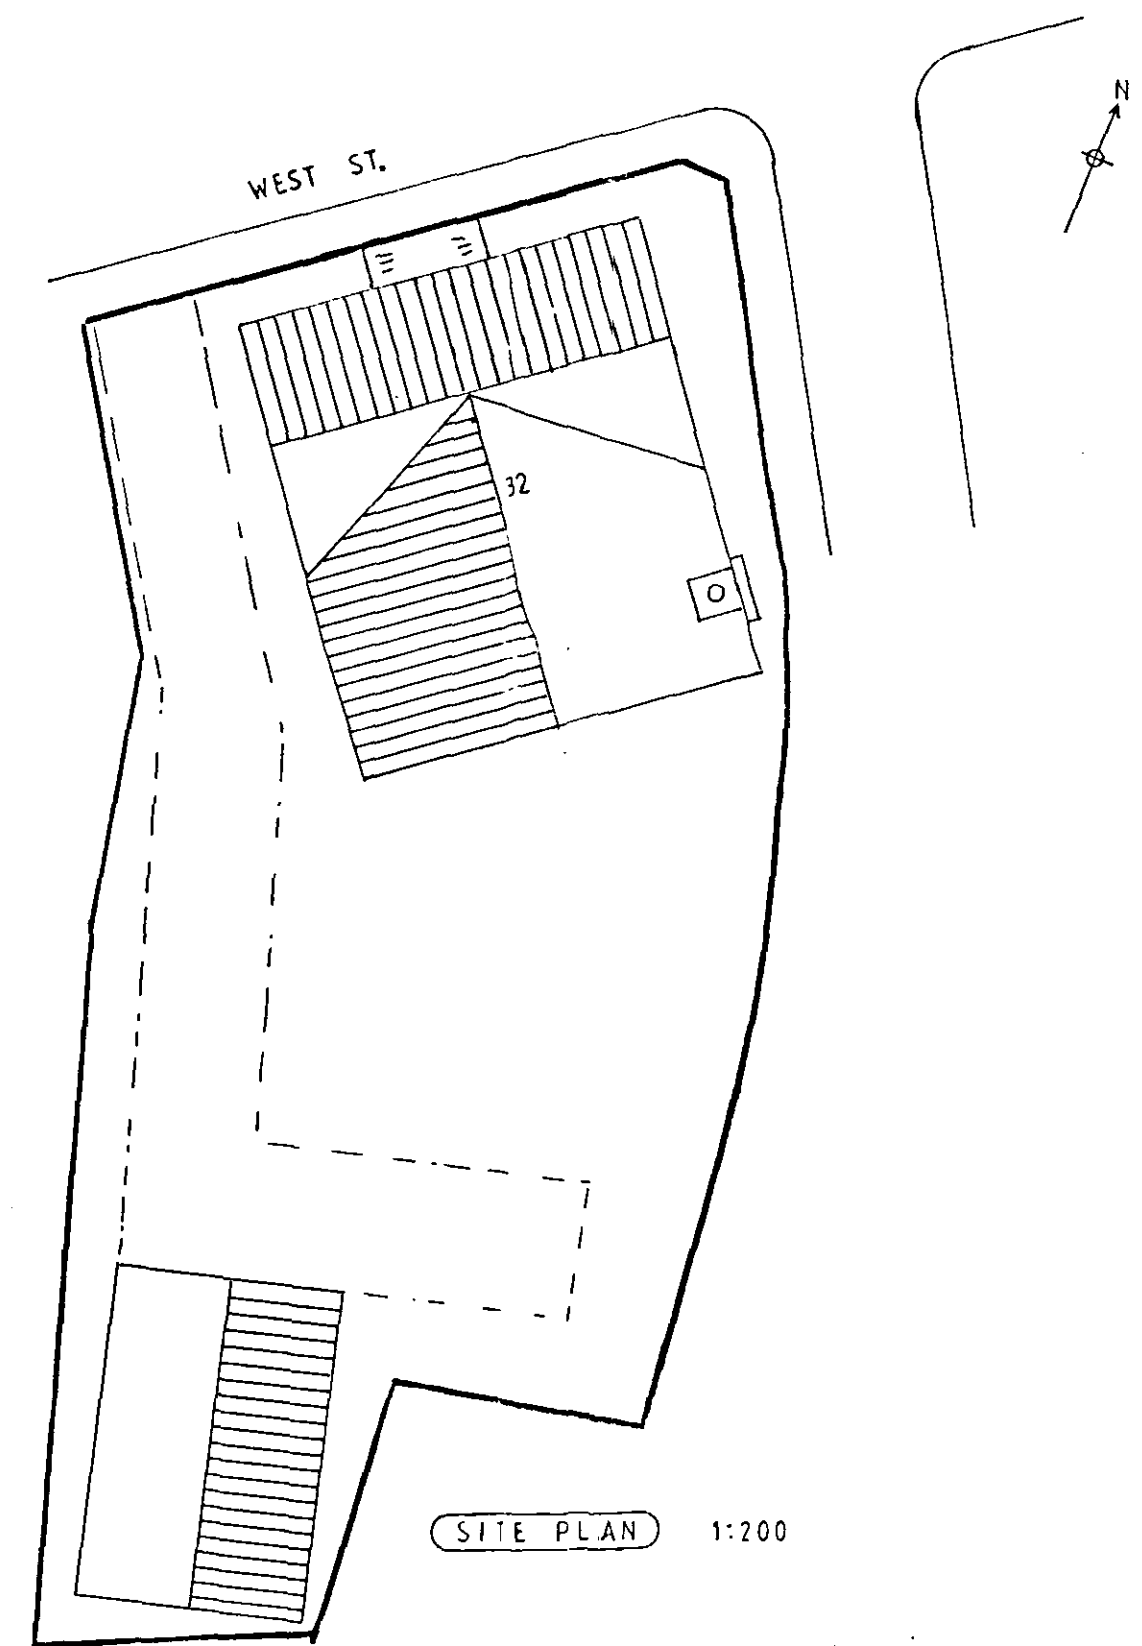
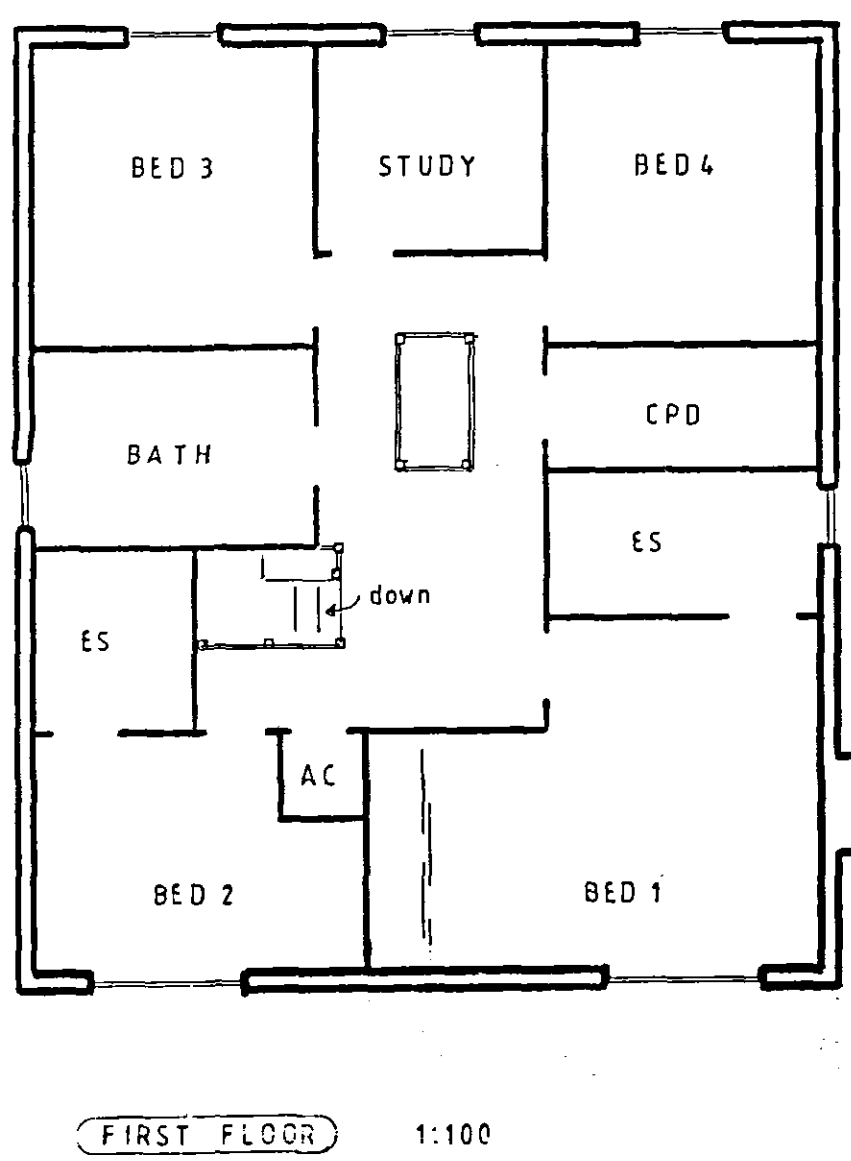
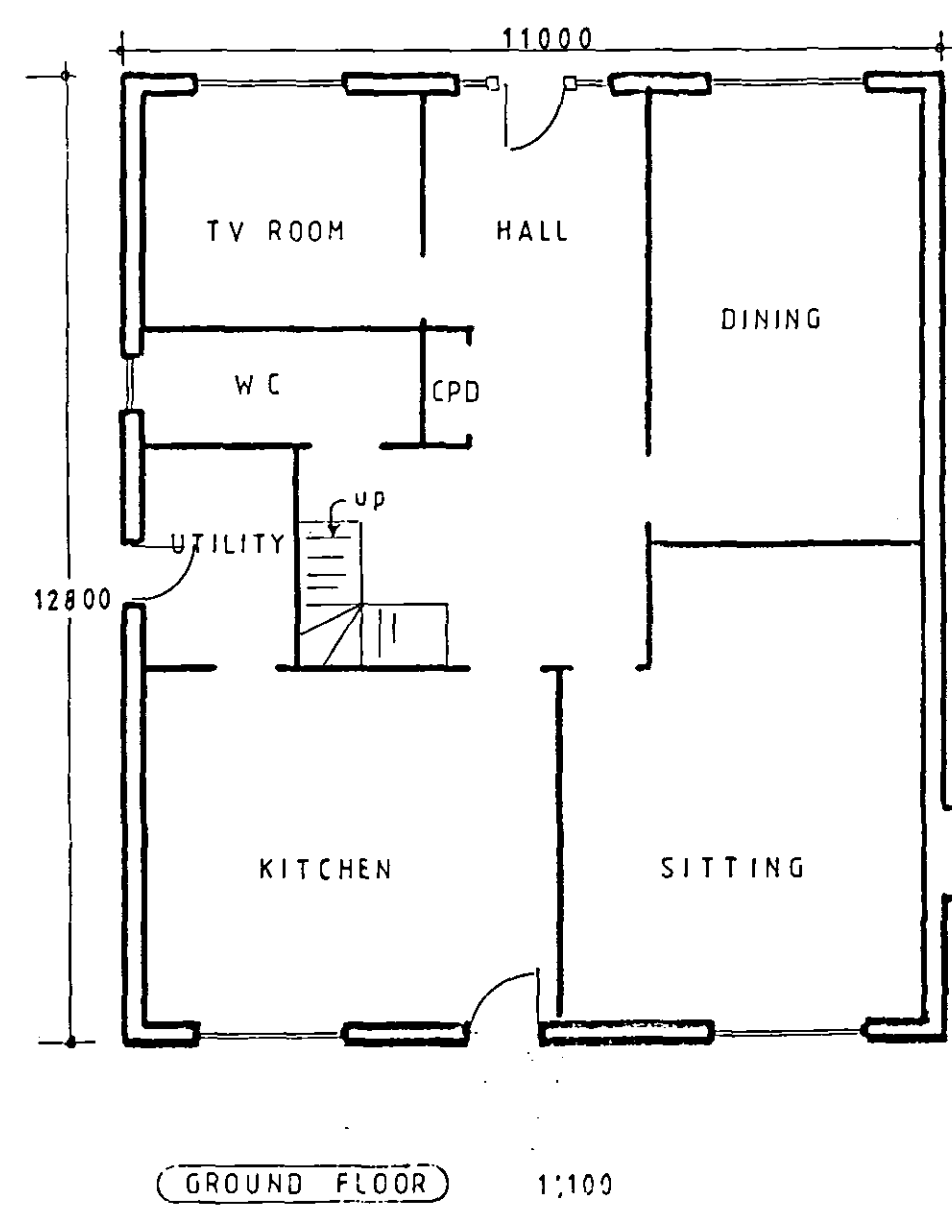
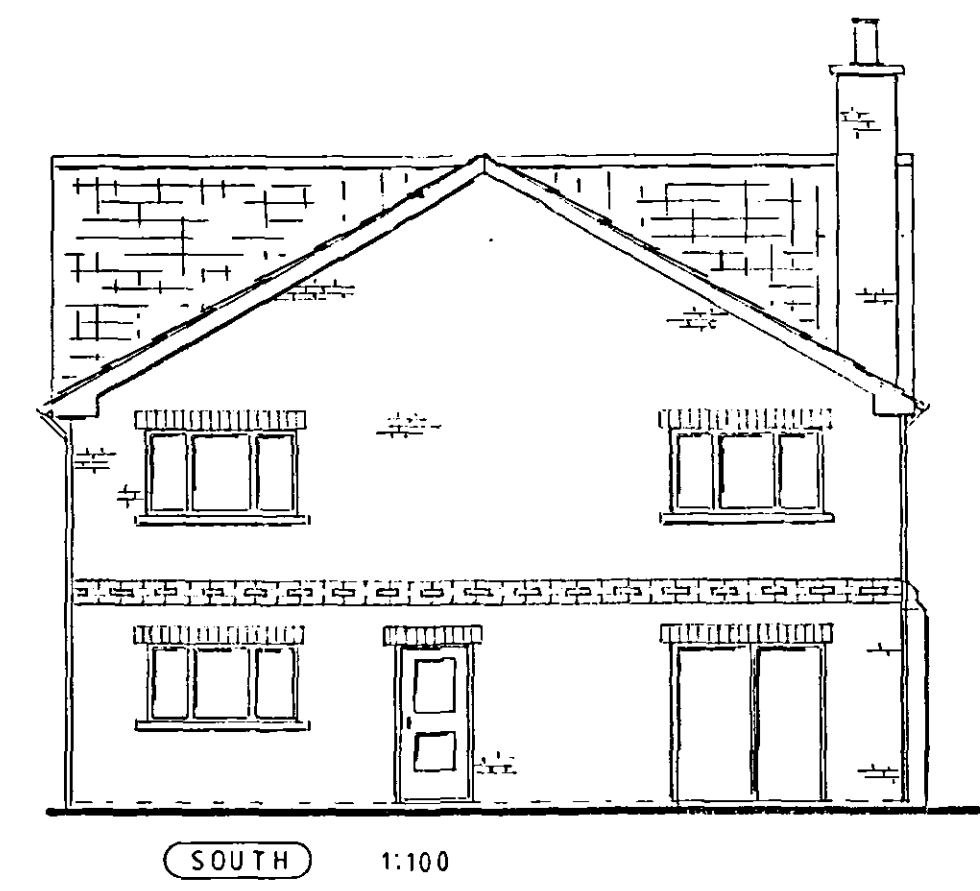
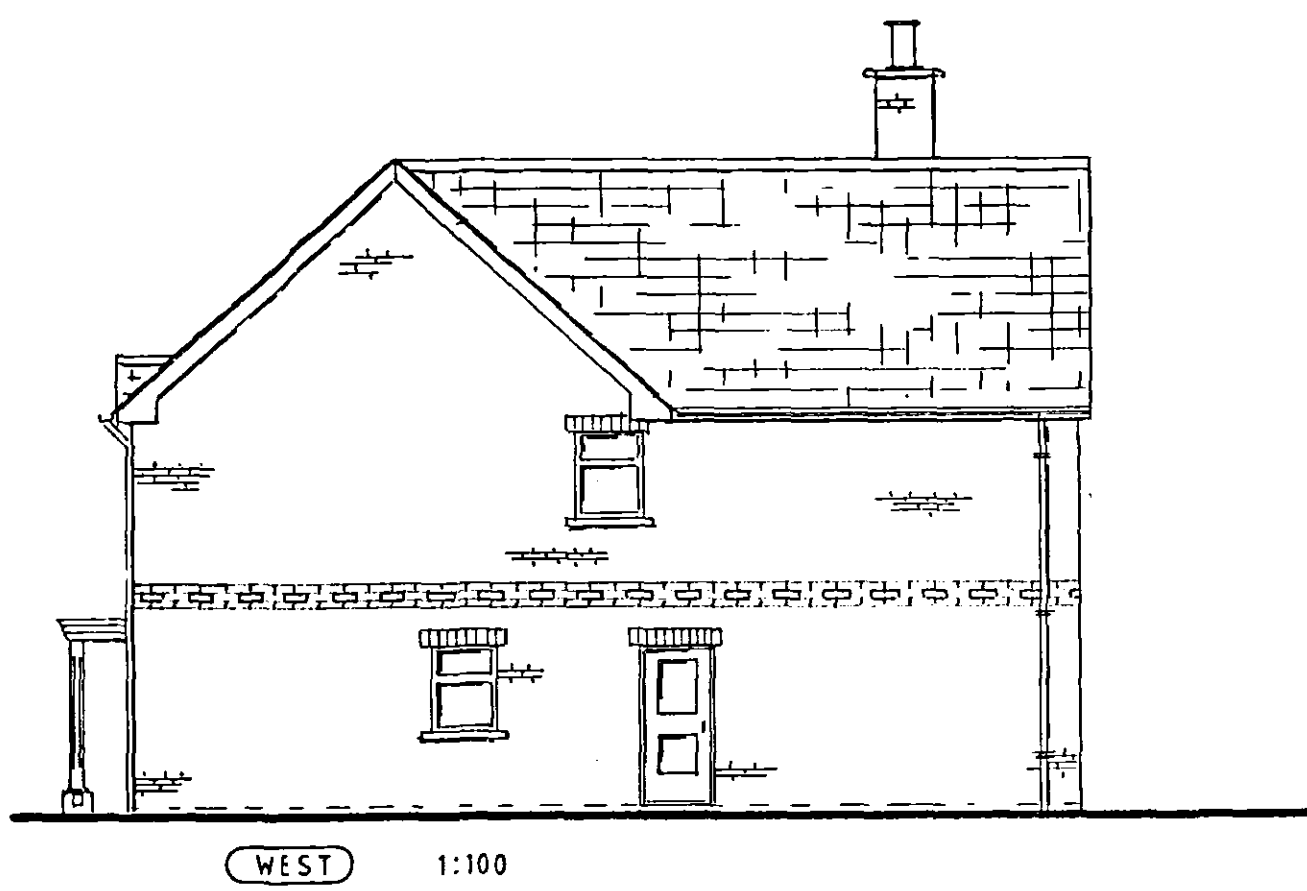
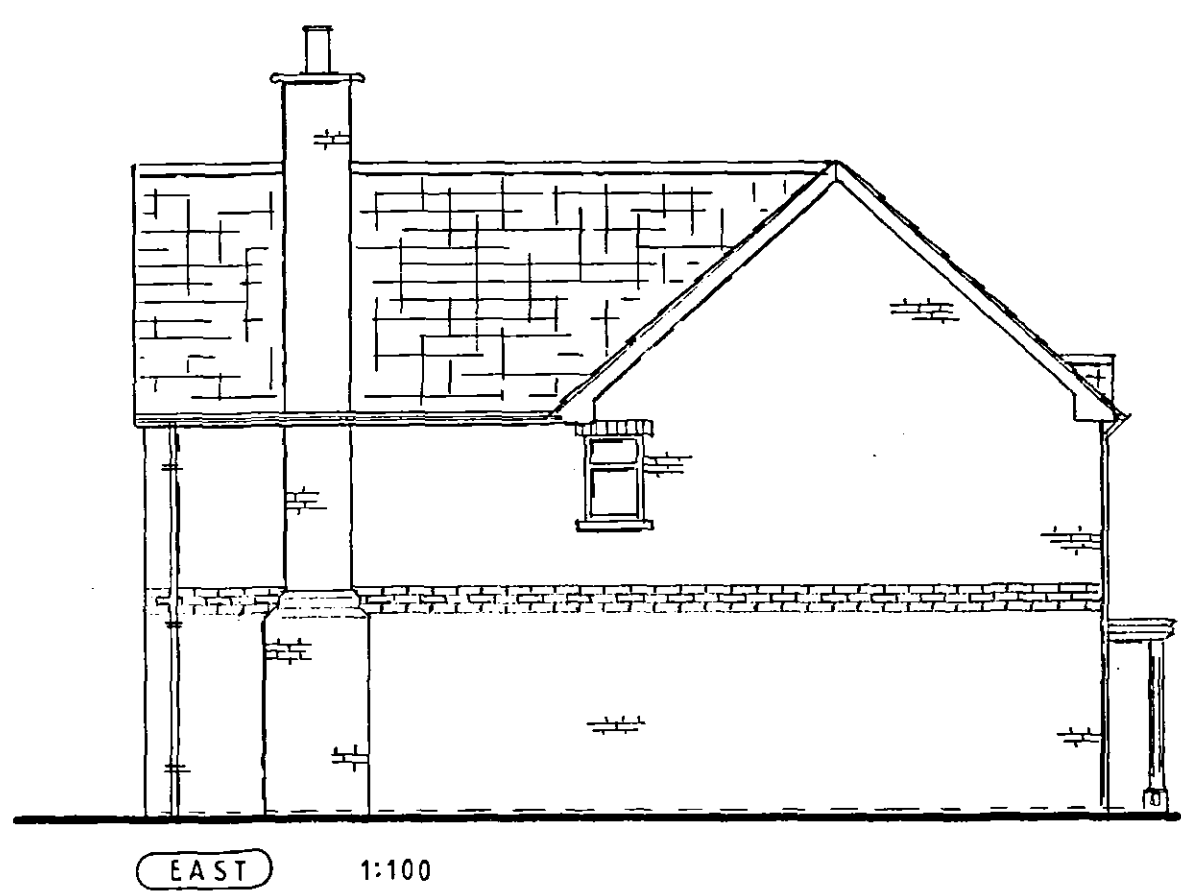


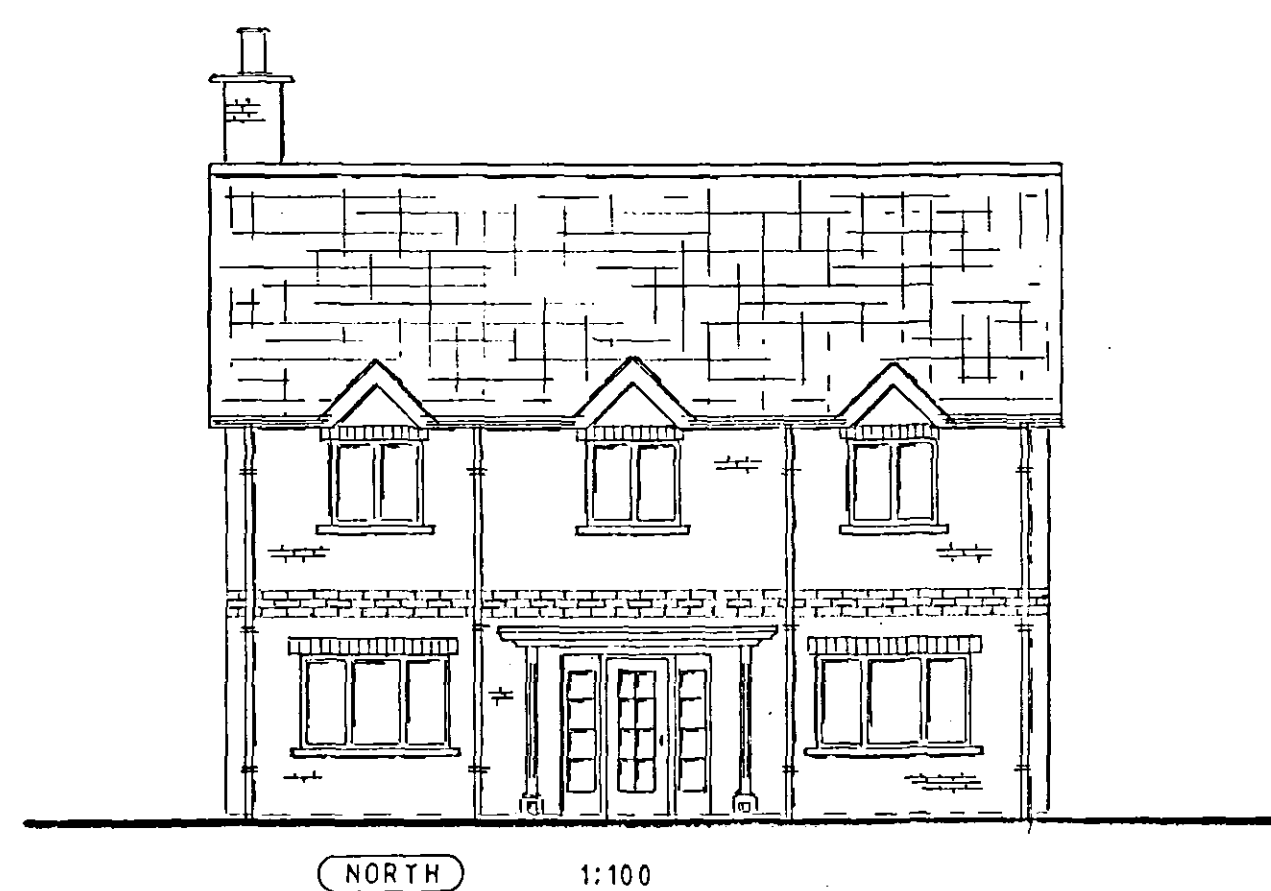

notes

EXTERNAL WALLS:
Red brick with central banding
of 3 courses of deeper colour.

ROOF:
Blue slate 250mm x 400mm
White painted soffit and fascia
White oggee gutters

JOINERY:
Timber casement windows
hardwood doors all painted white

PORCH:
Softwood with lead roof

project	
HOUSE WITH DETACHED GARAGE	
32 WEST STREET	
CROWLAND	
PETERBOROUGH	
drawing	
PROPOSED DETAILS	
PLANNING REF: H02/1188/02	
date	number
JUNE 2004	0045/001
scale	