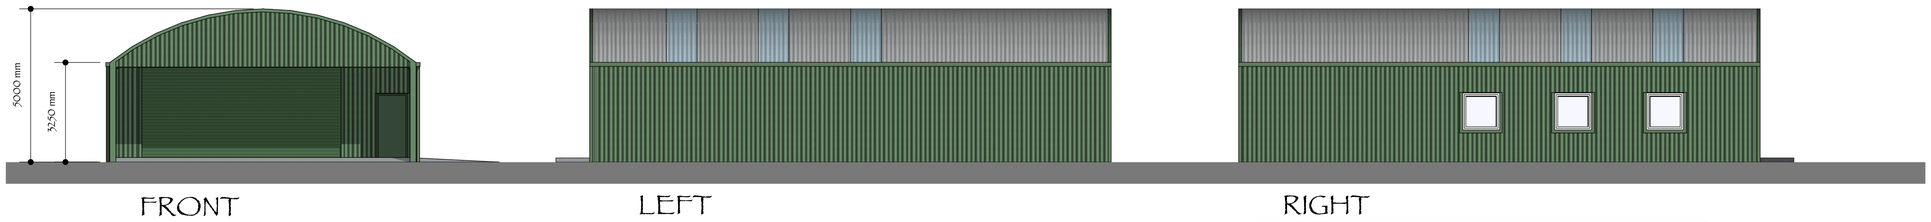

FRONT

LEFT

RIGHT

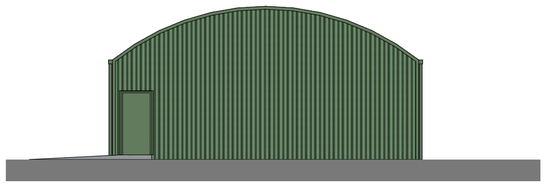

REAR

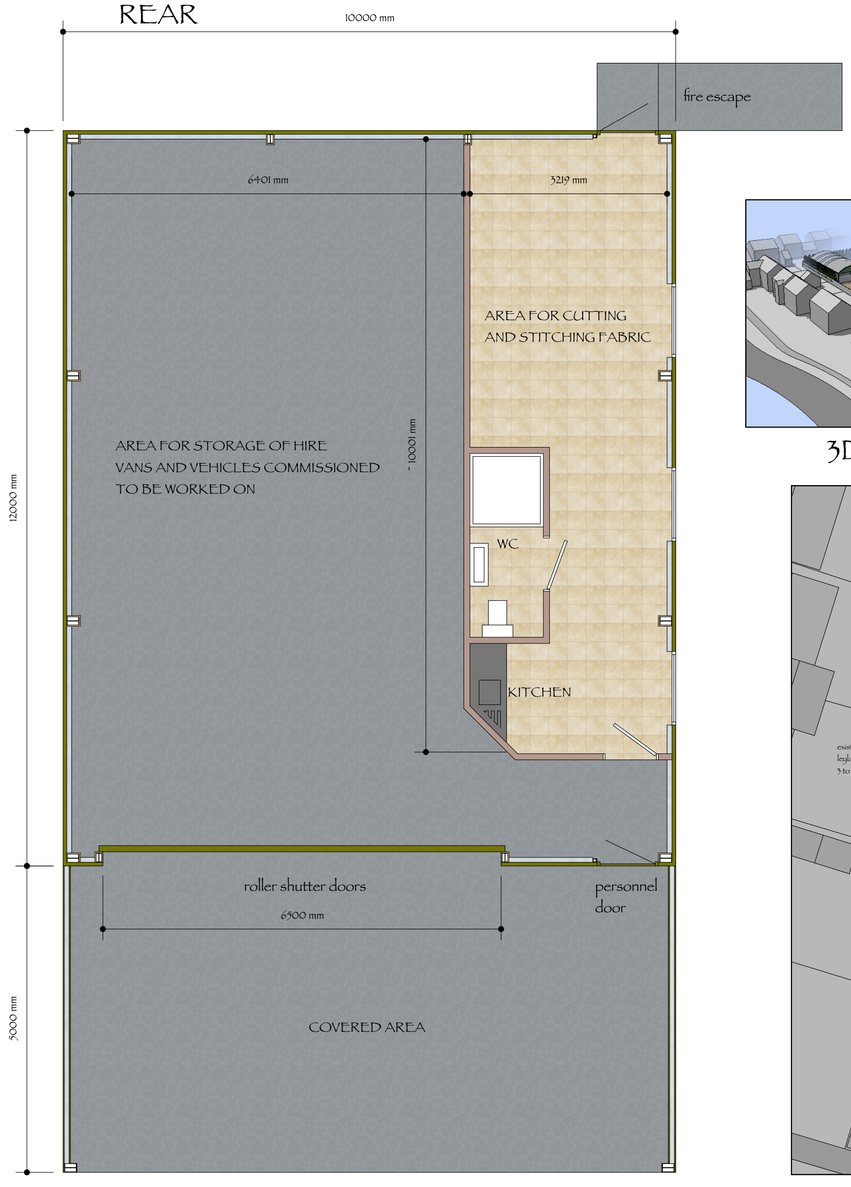

PLAN

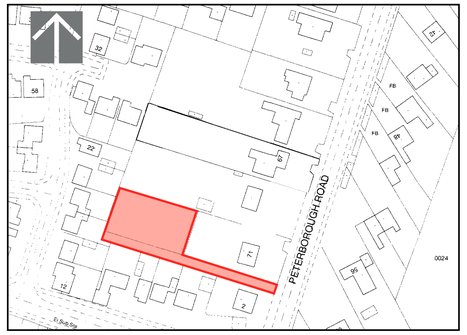

LOCATION PLAN

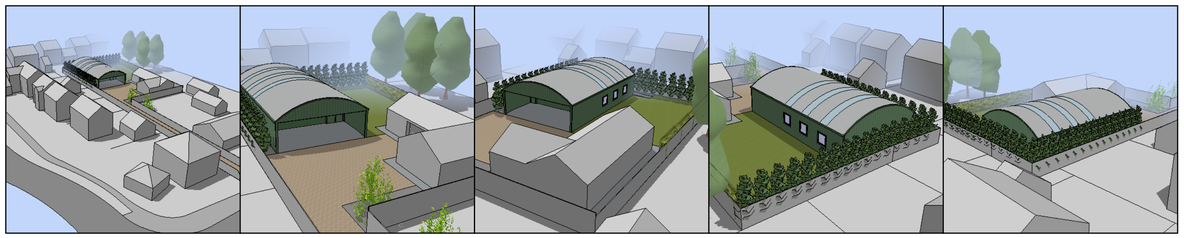

3D VIEWS

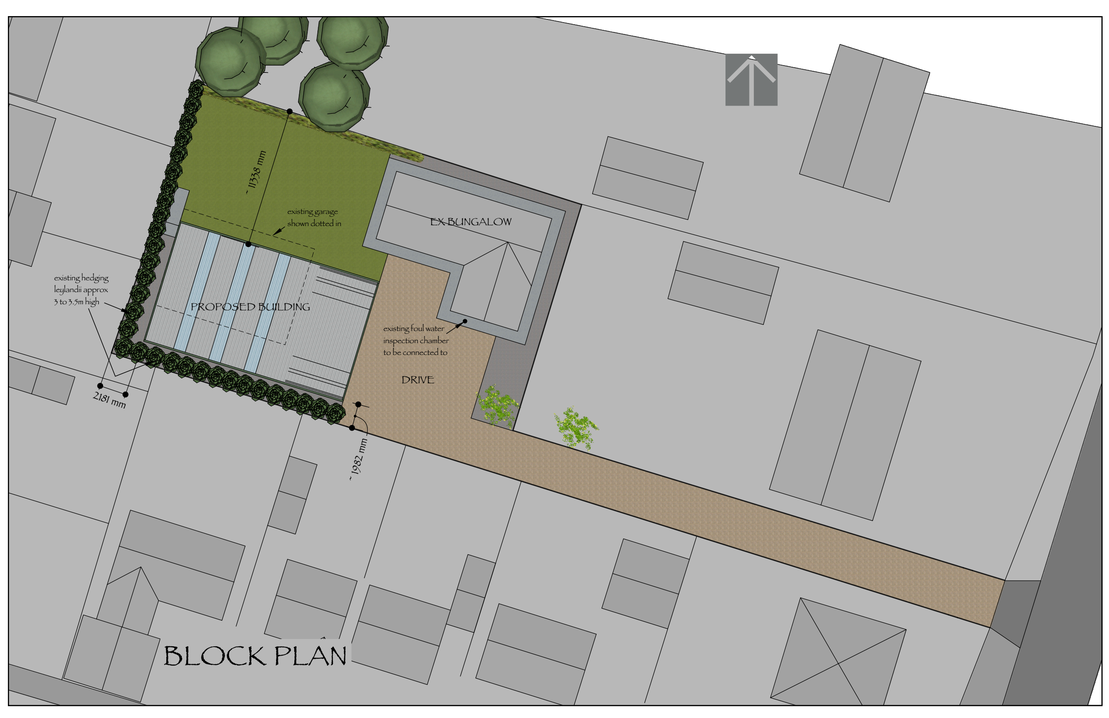

BLOCK PLAN

PROPOSED LIGHT INDUSTRY BUILDING FOR EXISTING CAMPER HIRE WITH UPHOLSTERY AND TRIMMING SERVICES at 73 PETERBOROUGH ROAD CROWLAND for 6 COUNTY CAMPERS

DO NOT SCALE FROM THIS DRAWING

This drawing is the property of Julian Warrick Architectural Design Consultant and is protected by the Copyright, Designs and Patents Act 1988. It is issued on the condition that it is not reproduced, retained or disclosed to any unauthorised person either wholly or in part without the written consent of Julian Warrick Architectural Design Consultant. It must be returned on demand. All dimensions must be checked on site before any work is put in hand or any materials or components are ordered. Any discrepancies must be reported immediately to Julian Warrick Architectural Design Consultant. Figured dimensions are to be taken in preference to scaled dimensions. Only materials and workmanship complying with the relevant British Standard Specification or Building Regulations are to be used. Any proposed alterations to the structural elements of this building must be submitted to a Structural Engineer for approval and certification before any work is put in hand. 