


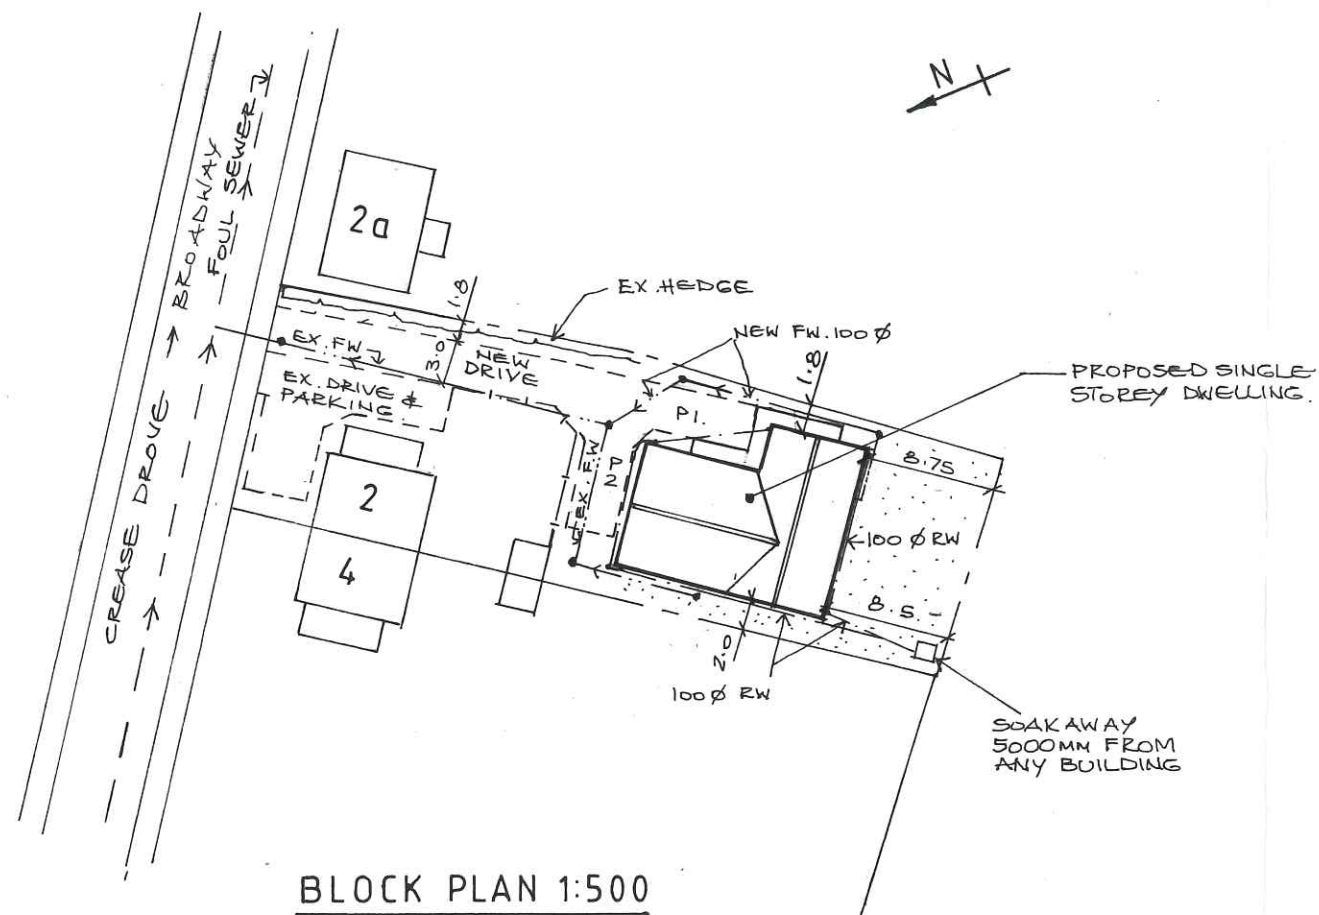

*Proposed New Single
Storey Dwelling (Bungalow)
at the Rear of 2 Crease Drove,
Crowland
for Cooper Construction
Scale as shown. Date : Jan 2020*

CC/DA/100525/20