




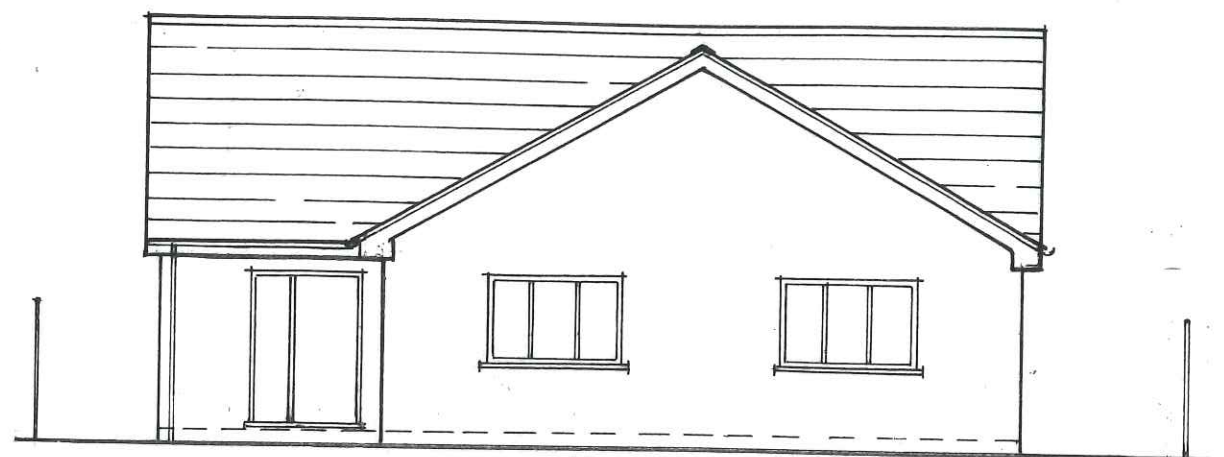


PROPOSED FRONT ELEVATION 1:100

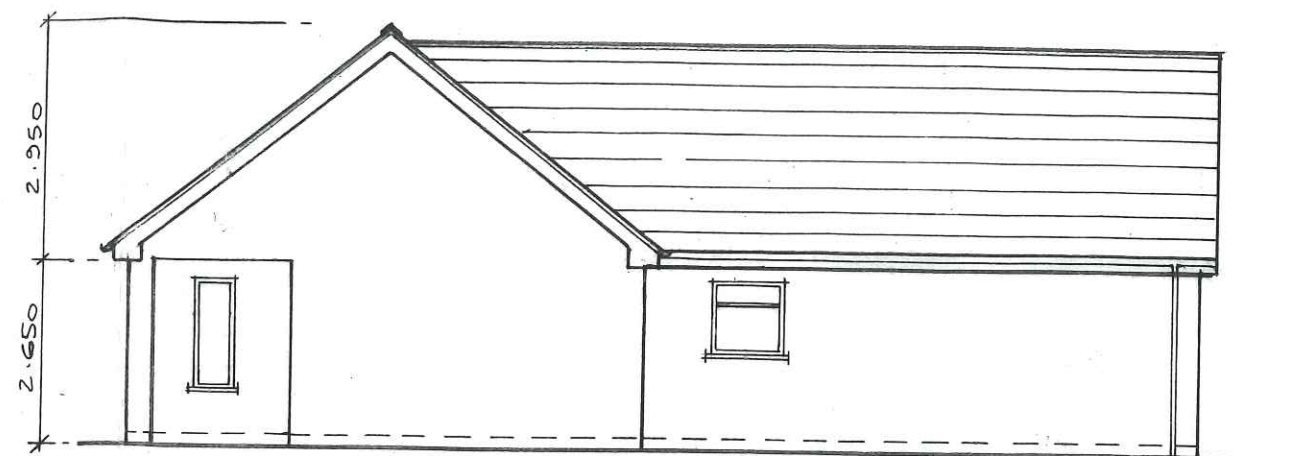


PROPOSED SIDE ELEVATION 1:100

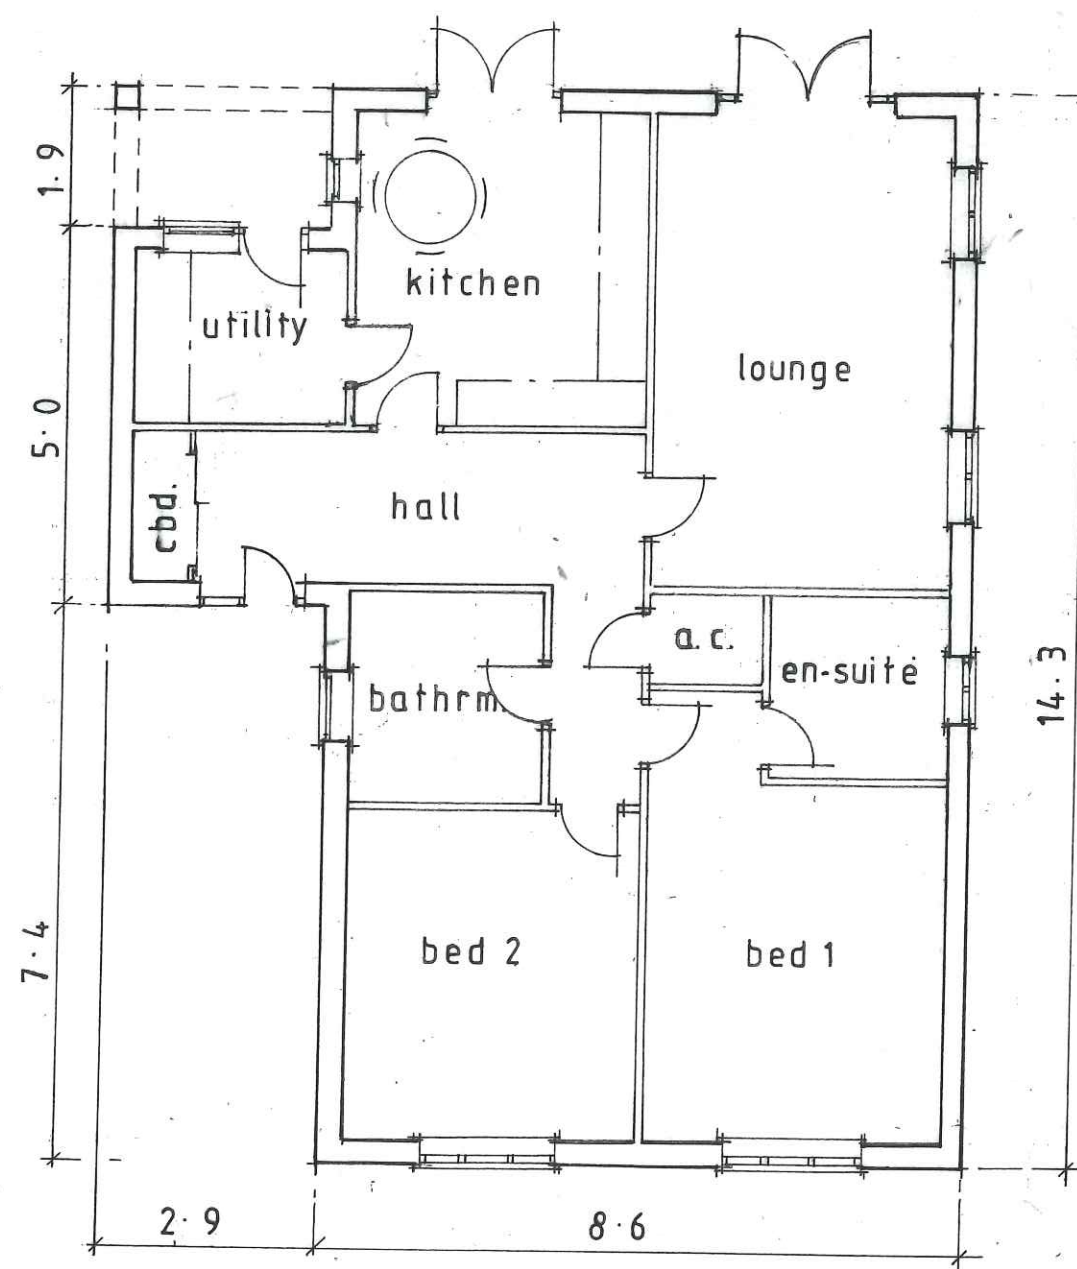

PROPOSED LAYOUT 1:100

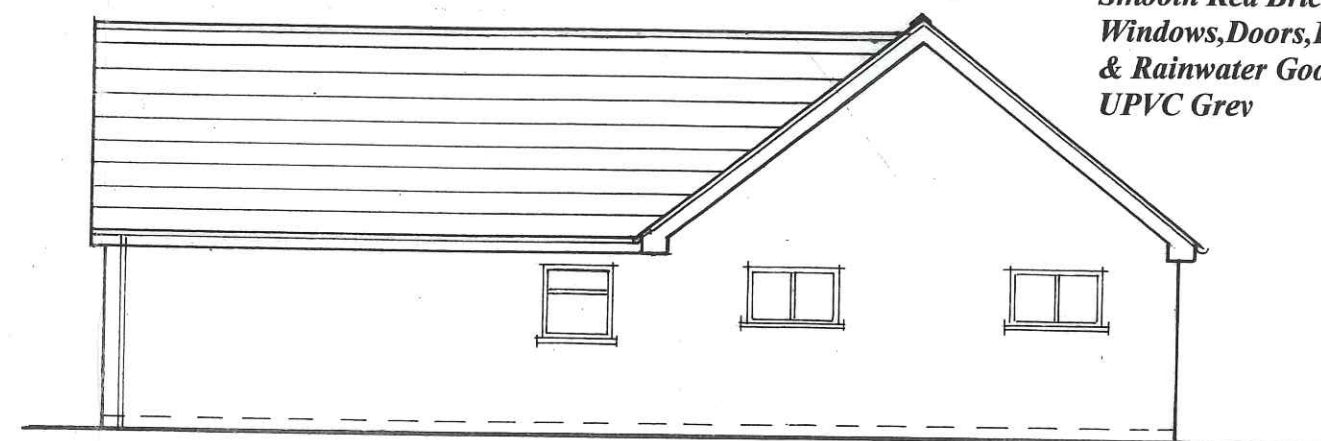

PROPOSED SIDE ELEVATION 1:100

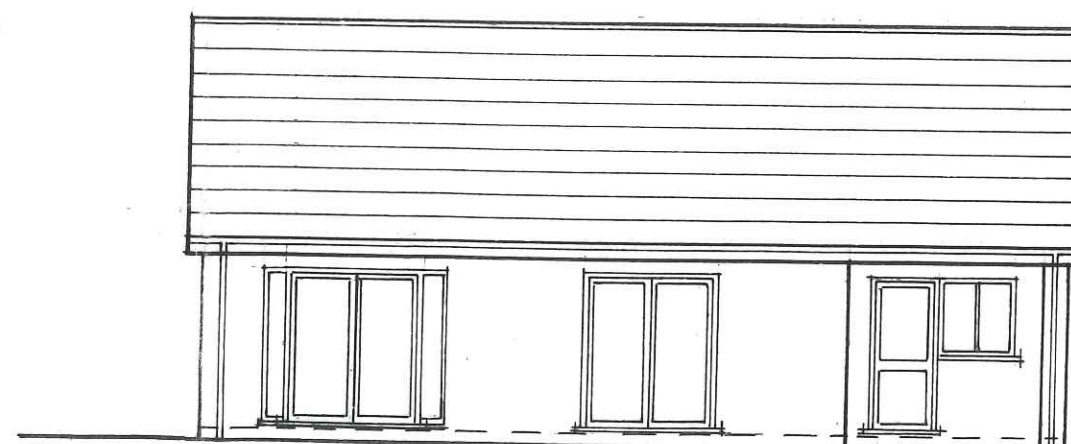

PROPOSED REAR ELEVATION 1:100

Materials:
 Roof: Calderdale Edge Concrete
 Smooth Light Grey
 Walls: Butterley Rossendale
 Smooth Red Brick
 Windows, Doors, Fascia, Barge,
 & Rainwater Goods:
 UPVC Grey

*Proposed New Single
 Storey Dwelling (Bungalow)
 at the Rear of 2 Crease Drove,
 Crowland
 for Cooper Construction
 Scale as shown. Date : Jan 2020*