


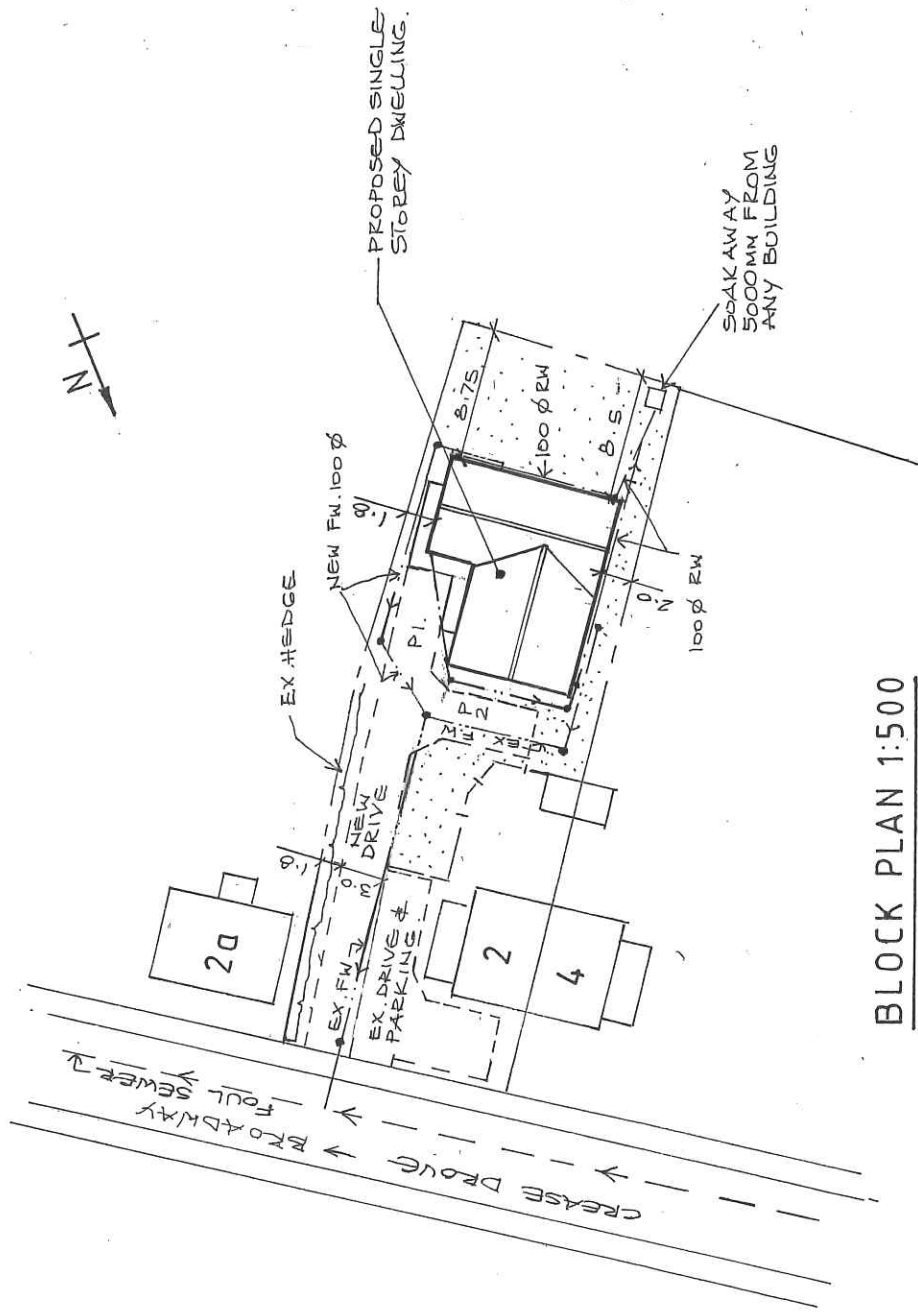

REV. A:
CORRECTION OF REAR BOUNDARY No. 2
REDUCTION OF BEDROOMS 1 & 2 TO CREATE
ADDITIONAL EXTERNAL AREA AT FRONT

**Proposed New Single
Storey Dwelling (Bungalow)
at the Rear of 2 Crease Drive,
Crowland
for Cooper Construction
Scale as shown. Date : Jan 2020**

CC/DA/100 525/20A