



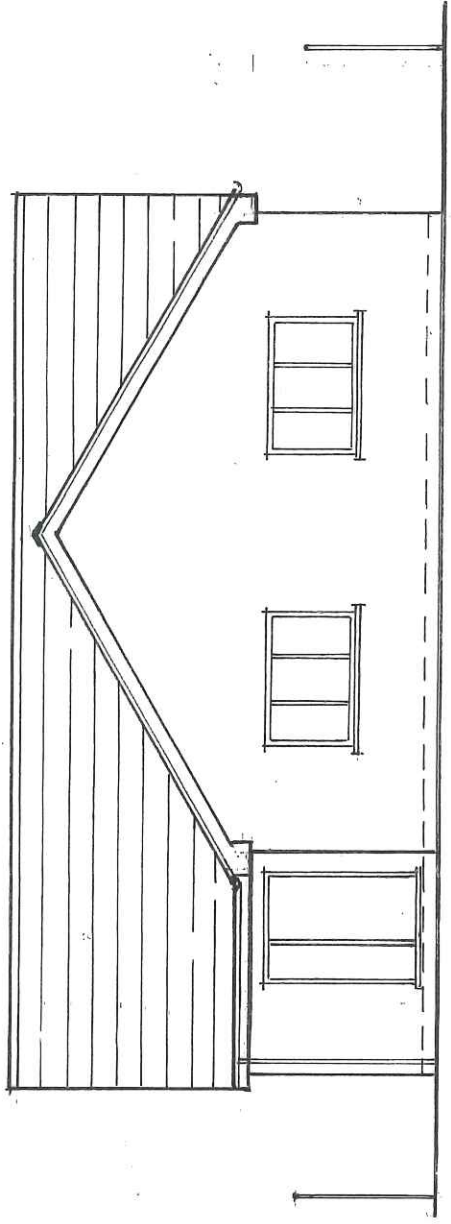


PROPOSED FRONT ELEVATION 1:100

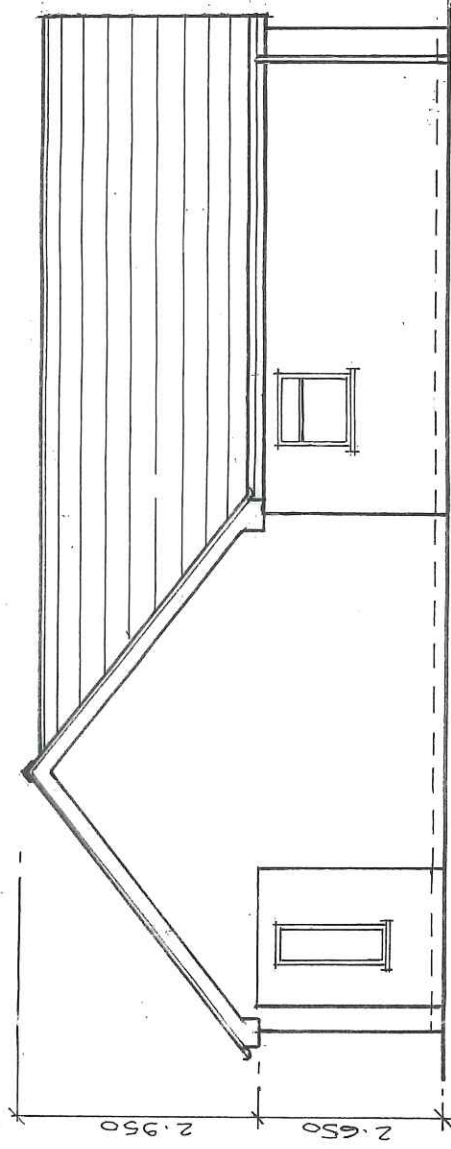


PROPOSED SIDE ELEVATION 1:100


Materials:
Roof: Calderdale Edge Concrete
Smooth Light Grey
Walls: Butterley Rossendale
Smooth Red Brick
Windows, Doors, Fascia, Barge,
& Rainwater Goods:
UPVC Grey

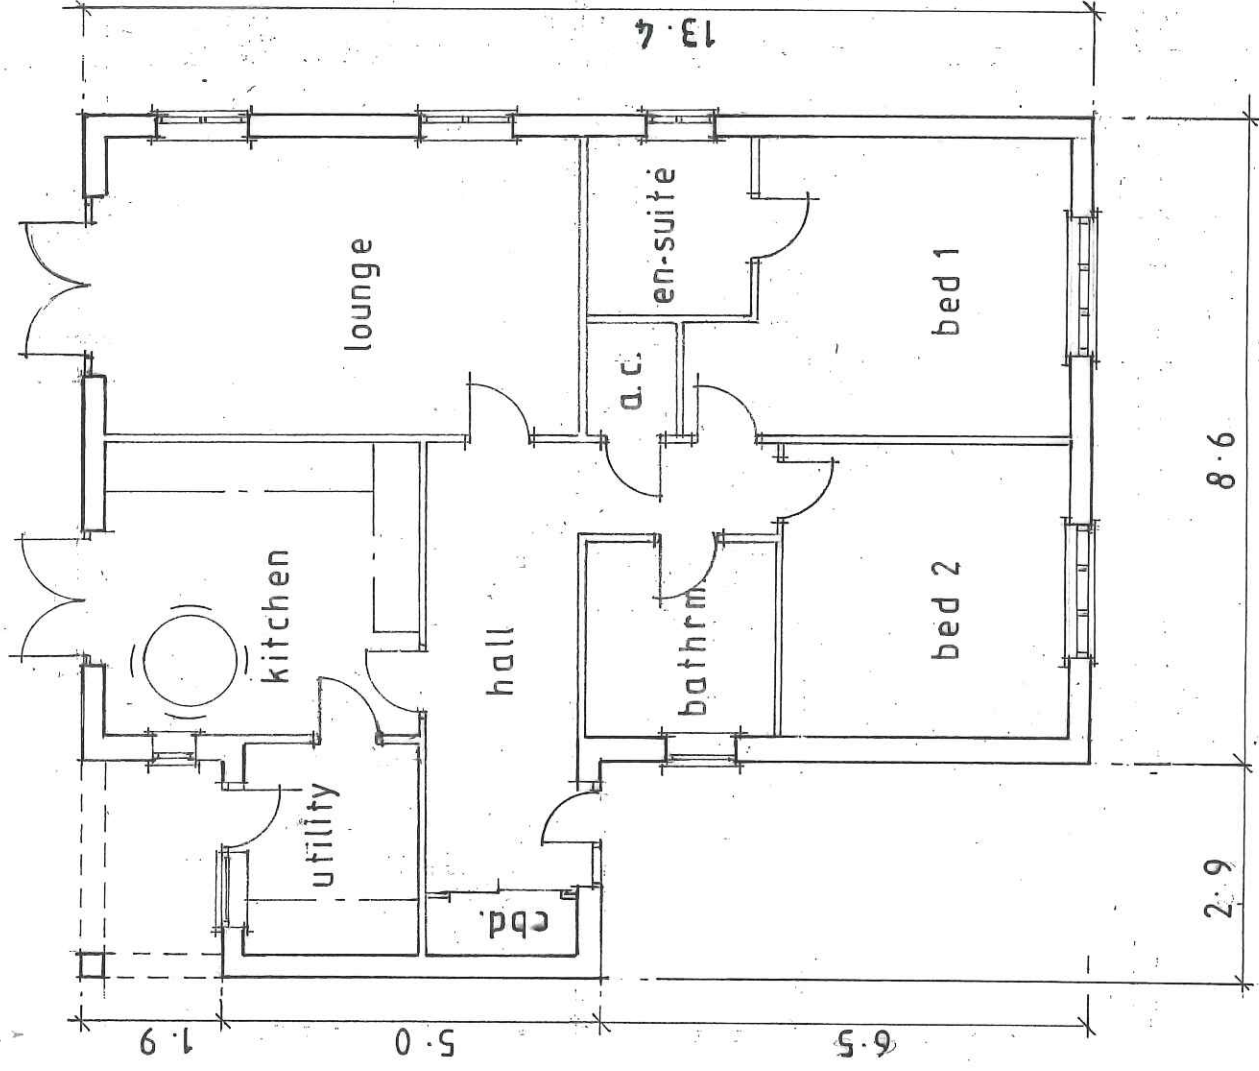

PROPOSED LAYOUT 1:100

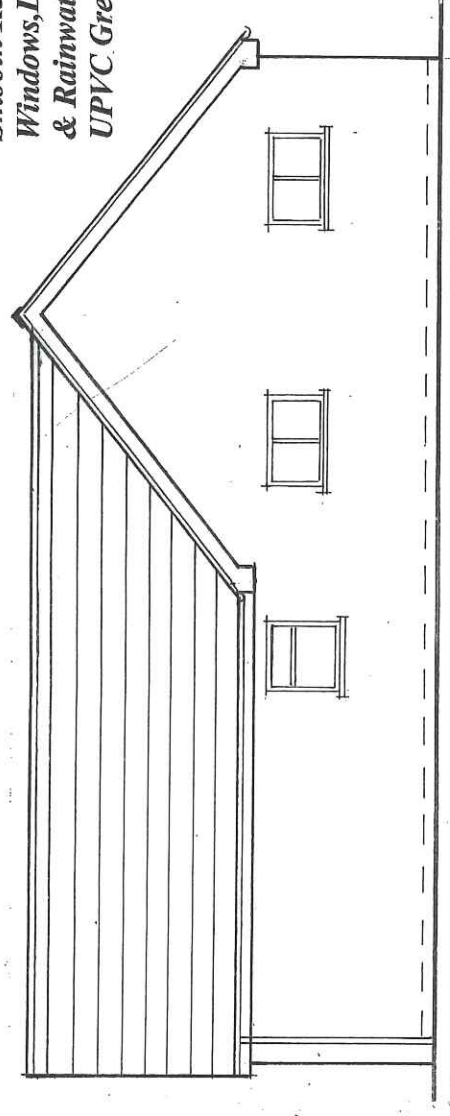

PROPOSED SIDE ELEVATION 1:100

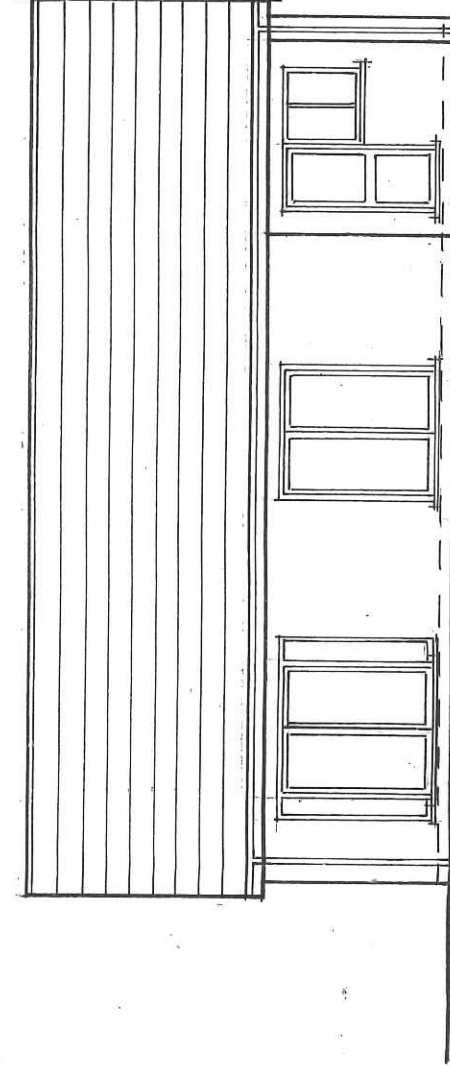

PROPOSED REAR ELEVATION 1:100

REV. A.
REDUCTION OF BEDROOM 1 & 2

Proposed New Single
Storey Dwelling (Bungalow)
at the Rear of 2 Crease Drive,
Crowland
for Cooper Construction
Scale as shown. Date : Jan 2020