



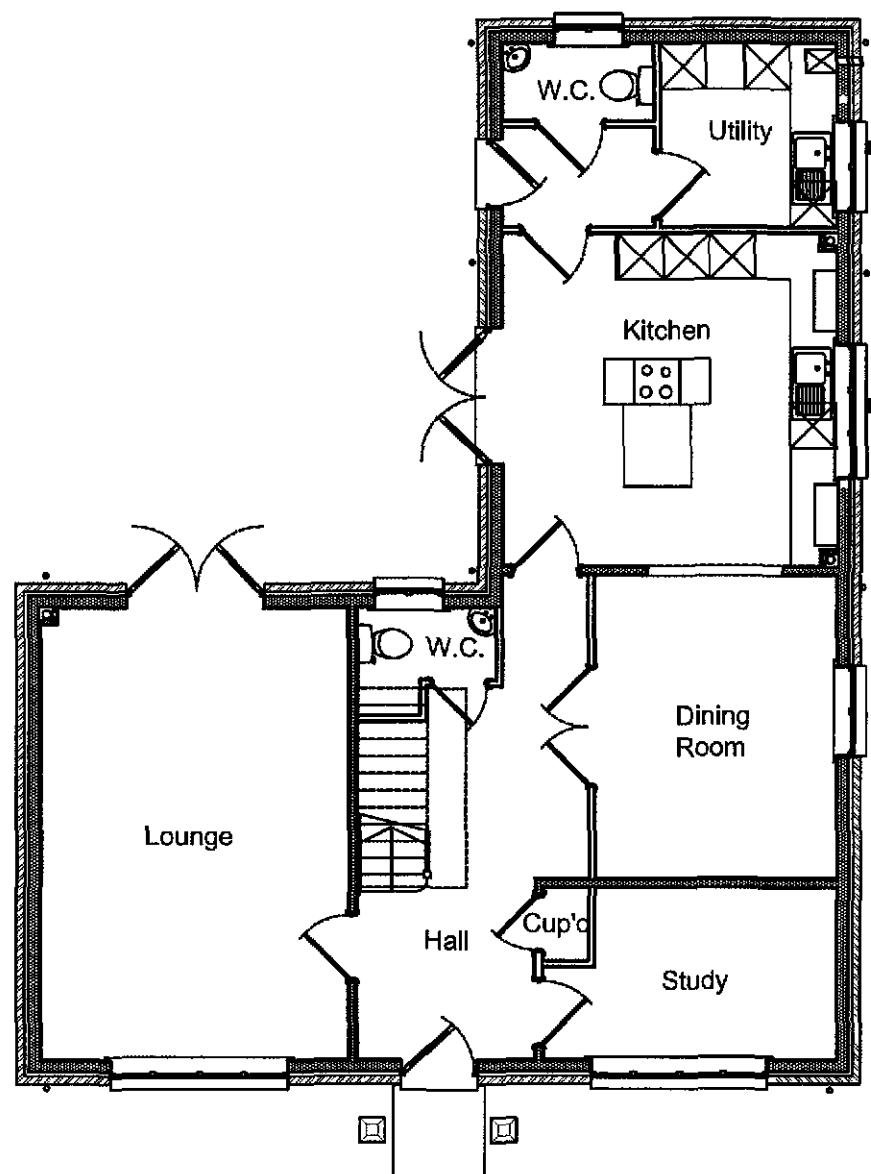

GROUND FLOOR

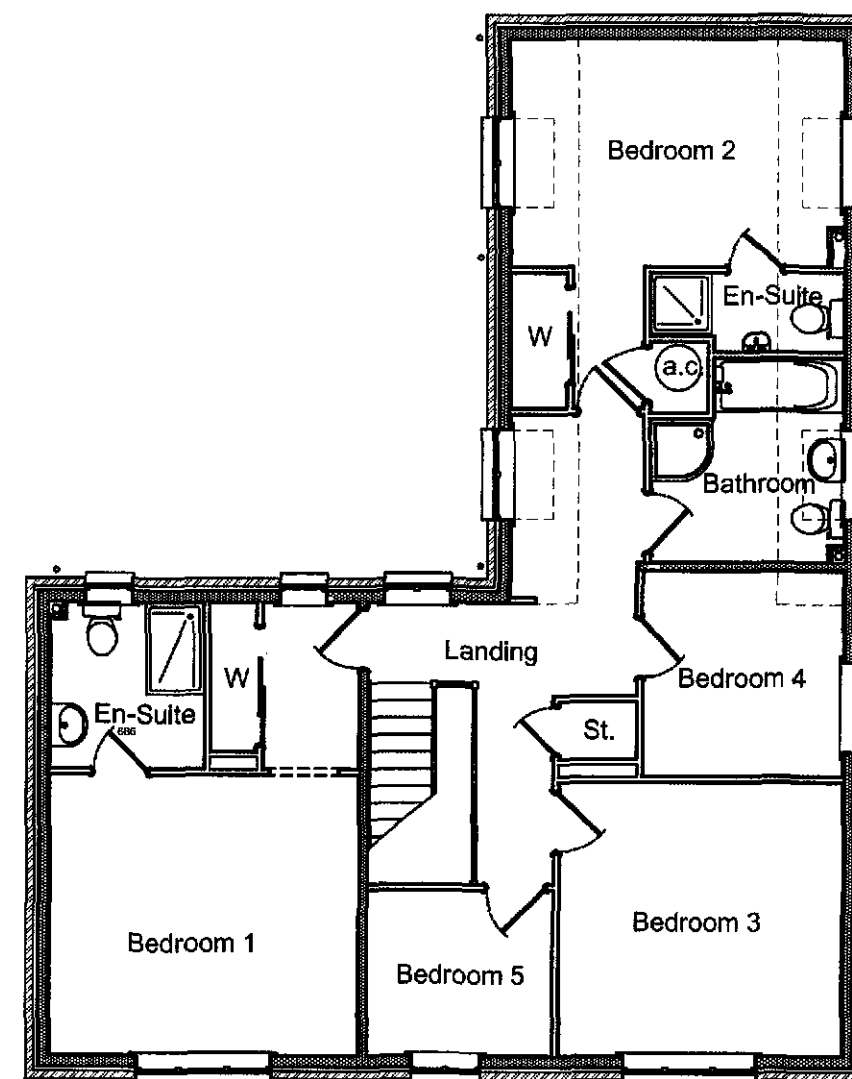

FIRST FLOOR

SHDC
PLANNING & DEVELOPMENT
18 JAN 2012
Ref. 0037-12

Rev.	Date	Description

NOTE: ALL DIMENSIONS ARE IN ACCORDANCE WITH THE STANDARDS AND BUILDING REGULATIONS. DO NOT SCALE FROM THIS DRAWING. ALL DIMENSIONS TO BE VERIFIED WITH THE TECHNICAL OFFICE.

LarkfleetHomes

Larkfleet House Falcon Way
Sourtham Lincolnshire
PE10 0FF
Tel: 01778 381550 Fax: 01778 391579
Email: enquiries@larkfleethomes.co.uk
LARKFLEET HOMES is a trading name of LARKFLEET LIMITED

Project
**LAND ADJACENT TO No. 10
PETERBOROUGH,
CROWLANDS**

Drawing Title
**2502 - HOUSE TYPE
DESIGN SHEET
FLOOR PLANS**

Scale	Date	Drawn	Approved
1:100 @ A3	17.11.11	ORC	

Drawing No	Rev.
2502/L57/DS/01	