



FRONT ELEVATION



SIDE ELEVATION

Proposed Materials

Roof tiles	Sandtoft Calderdale Slate Grey
Brick	Ibstock Welbeck Red
Heads & Cills	Reconstituted stone
Rainwater goods	Black UPVC
Windows & Doors	White UPVC


**SHDC
PLANNING & DEVELOPMENT**

18 JAN 2012

Ref. 0037-12



REAR ELEVATION

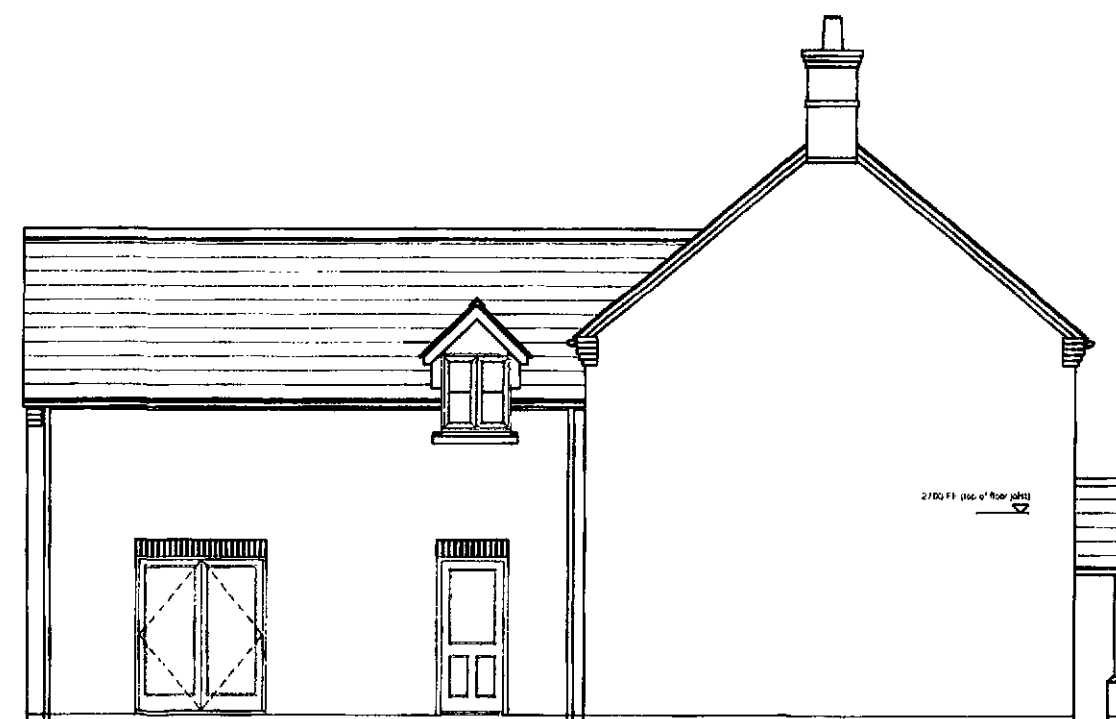

SIDE ELEVATION

Revisions:

Louise Michele Cooper - Architect
11 Main Street
Lyddington
Rutland
LE15 9LR



Tel/Fax 01572 820185
Mobile 07985 943743

Client:

Larkfleet Homes

Title:

Land adjacent to No. 10
Peterborough Road
Crowland

Drawing:

House Elevations - 2506

Scale:	Sheet Size:	Date:	Drawn:
1:500	A3	29/06/09	LMC
Drawing Number:	Rev:		
204-SK-04			

Do not scale off or measure from this drawing.
All discrepancies should be reported to the architect. This drawing should
be read in conjunction with the specification and standards details.
All intellectual property rights are the copyright of Louise M Cooper RIBA C

APPROVED DRAWING

402-0483-09