


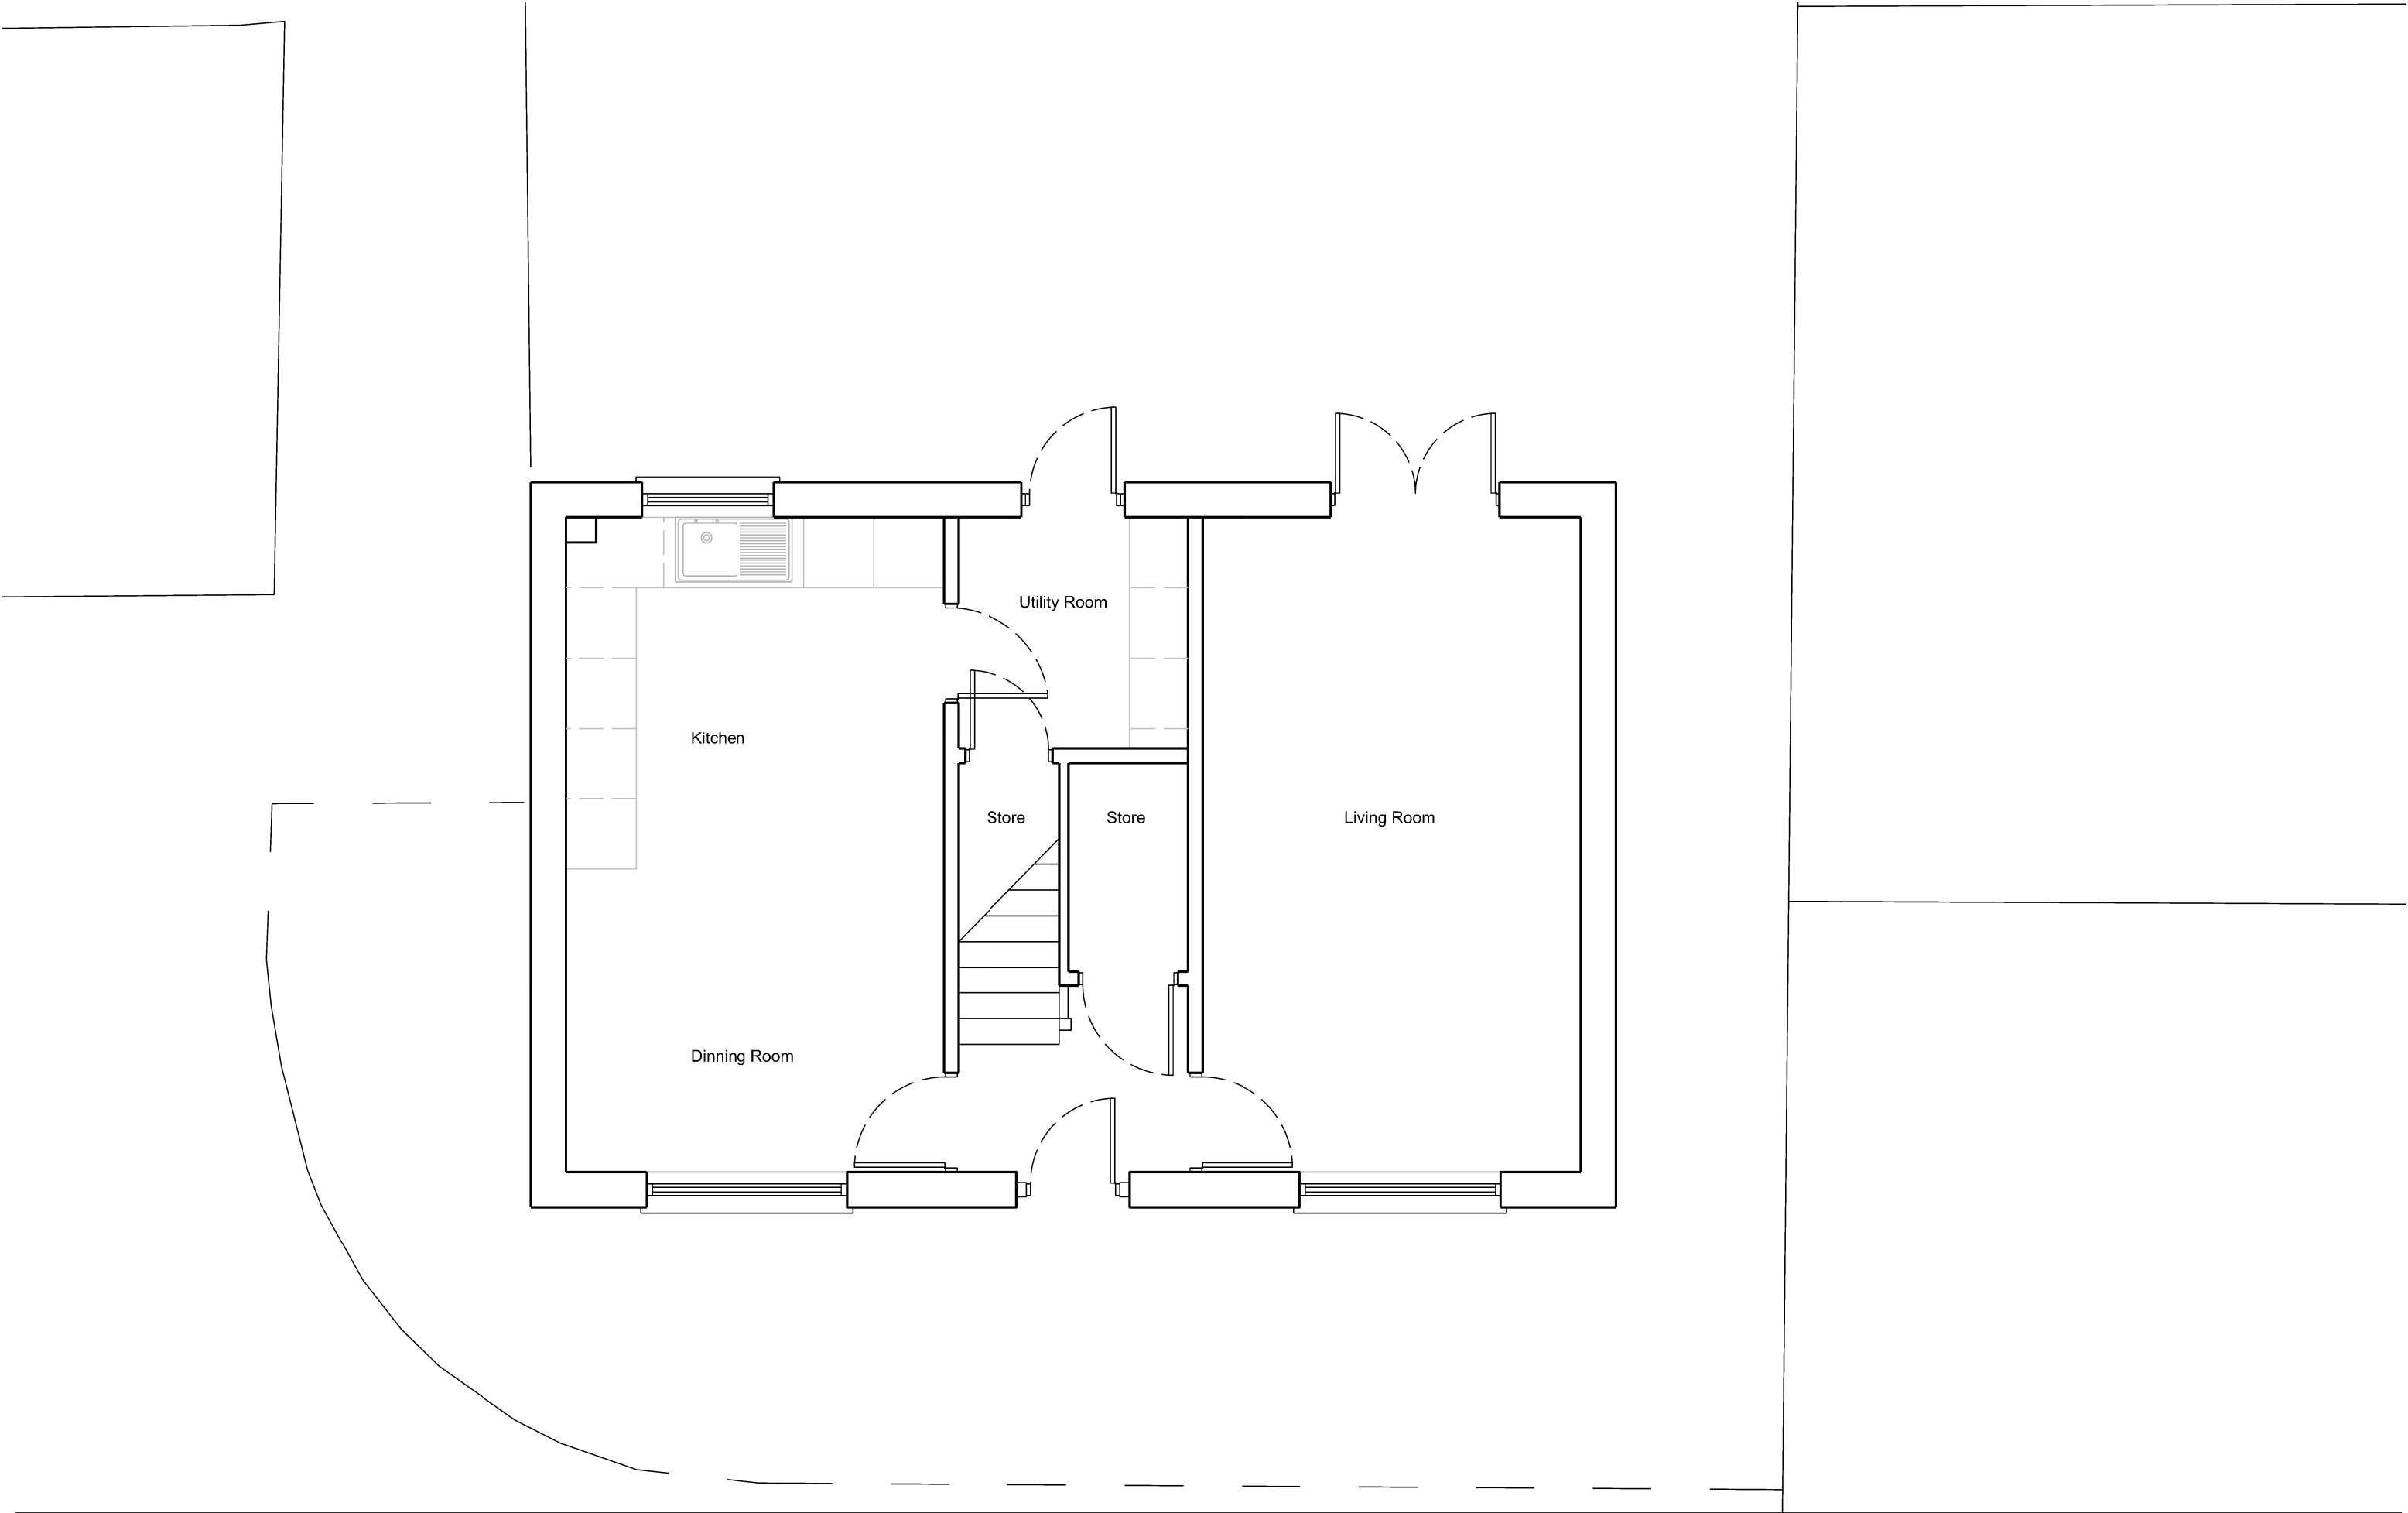

Notes Do not scale from drawing unless for planning purposes. use figureddimensions only All Dimensions to be checked and confirmed by the contractor/ builder on site				DATE 06/12/2021	REV –	DWN KM	Description Issued for discussion	DATE	REV	DWN	Description	CLIENT Russell & Zoe			ARCHITECT Phi Architectural Design Ltd (PAD)	Drawing Existing Ground Floor
				24/01/2022	A	KM	Issued for planning					PROJECT 3 Sandpiper Close			e-mail: ken.mwaniki@phiarchitecturaldesign.com	Description PLANNING
															Tel: +44 7809575090	Scale(s) 1:50 @ A3
																Date Dec 2021
																Drawn KM
																Revision A
																Job No 100
																Drawing No A_010

