


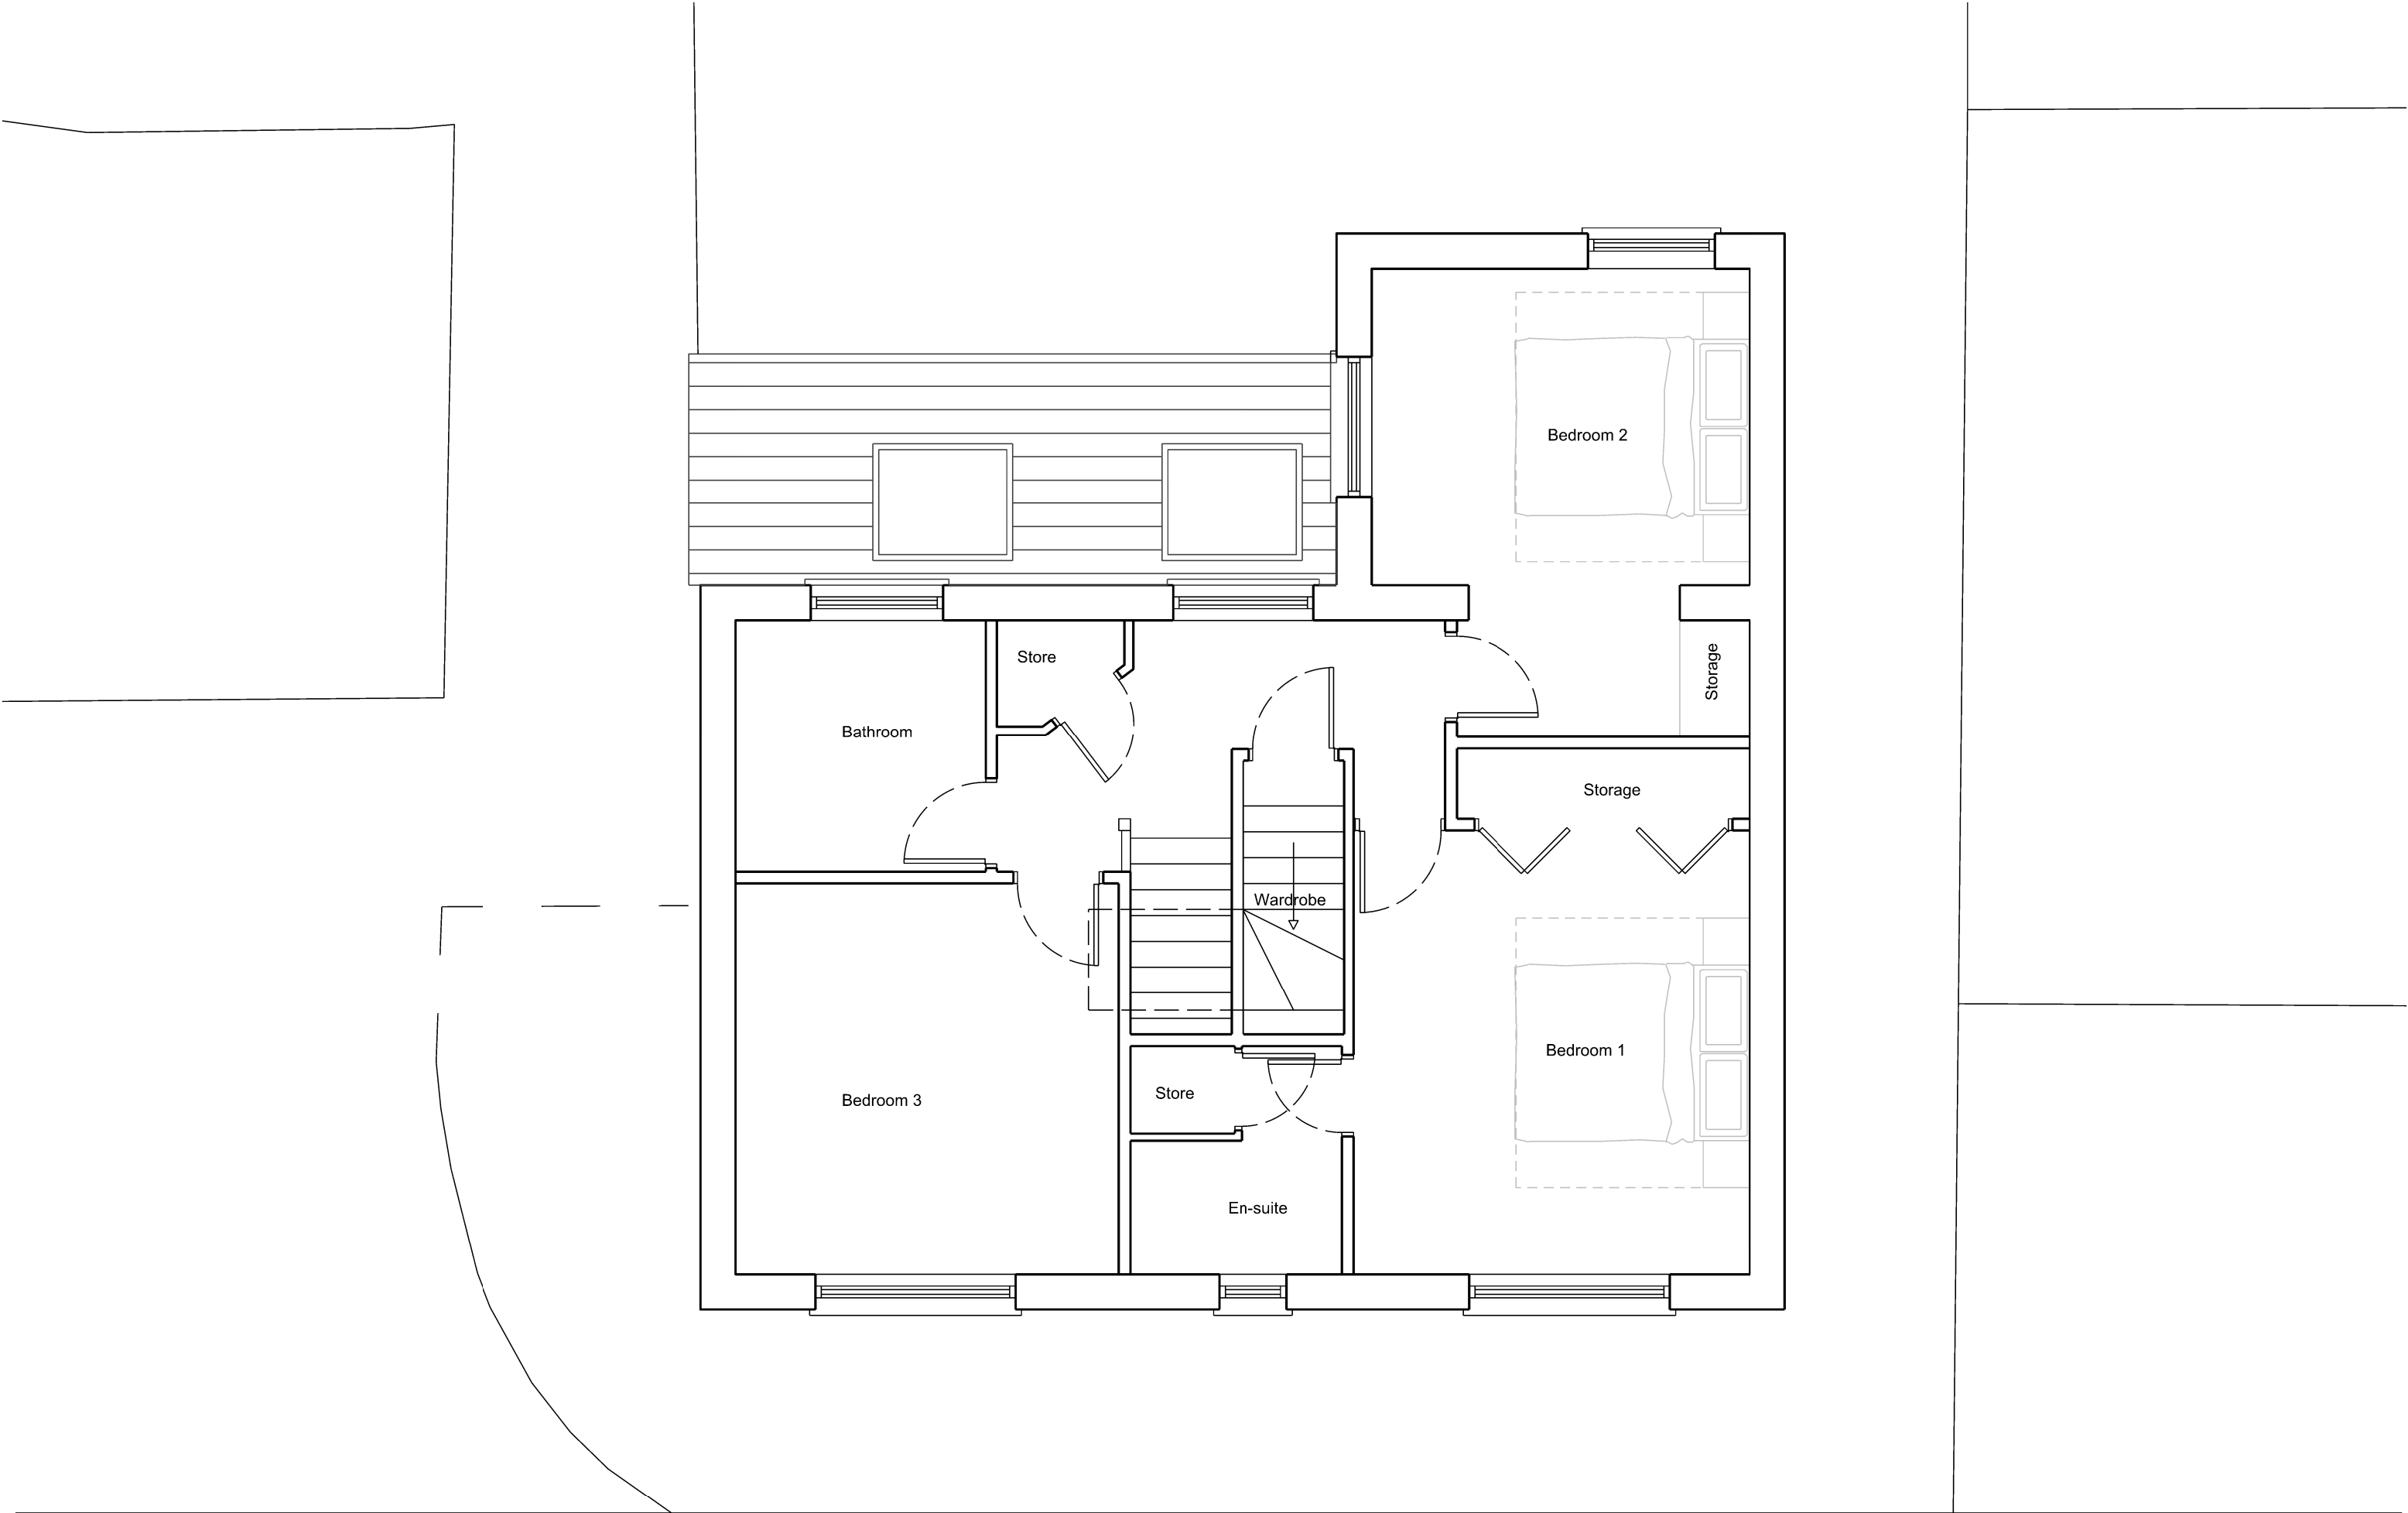

Notes Do not scale from drawing unless for planning purposes. use figureddimensions only All Dimensions to be checked and confirmed by the contractor/ builder on site																			
				DATE	REV	DWN	Description	DATE	REV	DWN	Description								
				06/12/2021	—	KM	Issued for discussion												
				10/01/2022	A	KM	Drawing revised to clients comments												
				24/01/2022	B	KM	Issued for planning												

0m

0.5m

1m

2m

Scale Bar - 1:50 @ A3

N

CLIENT		ARCHITECT		Drawing	
PROJECT		Phi Architectural Design Ltd (PAD)		Proposed First Floor	
3 Sandpiper Close		Russell & Zoe		Description	
		e-mail: ken.mwaniki@phiarchitecturaldesign.com		PLANNING	
		Tel: +44 7809575090		Scale(s)	
				1:50 @ A3	
				Date	
				Dec 2021	
				Drawn	
				KM	
				Revision	
				B	