


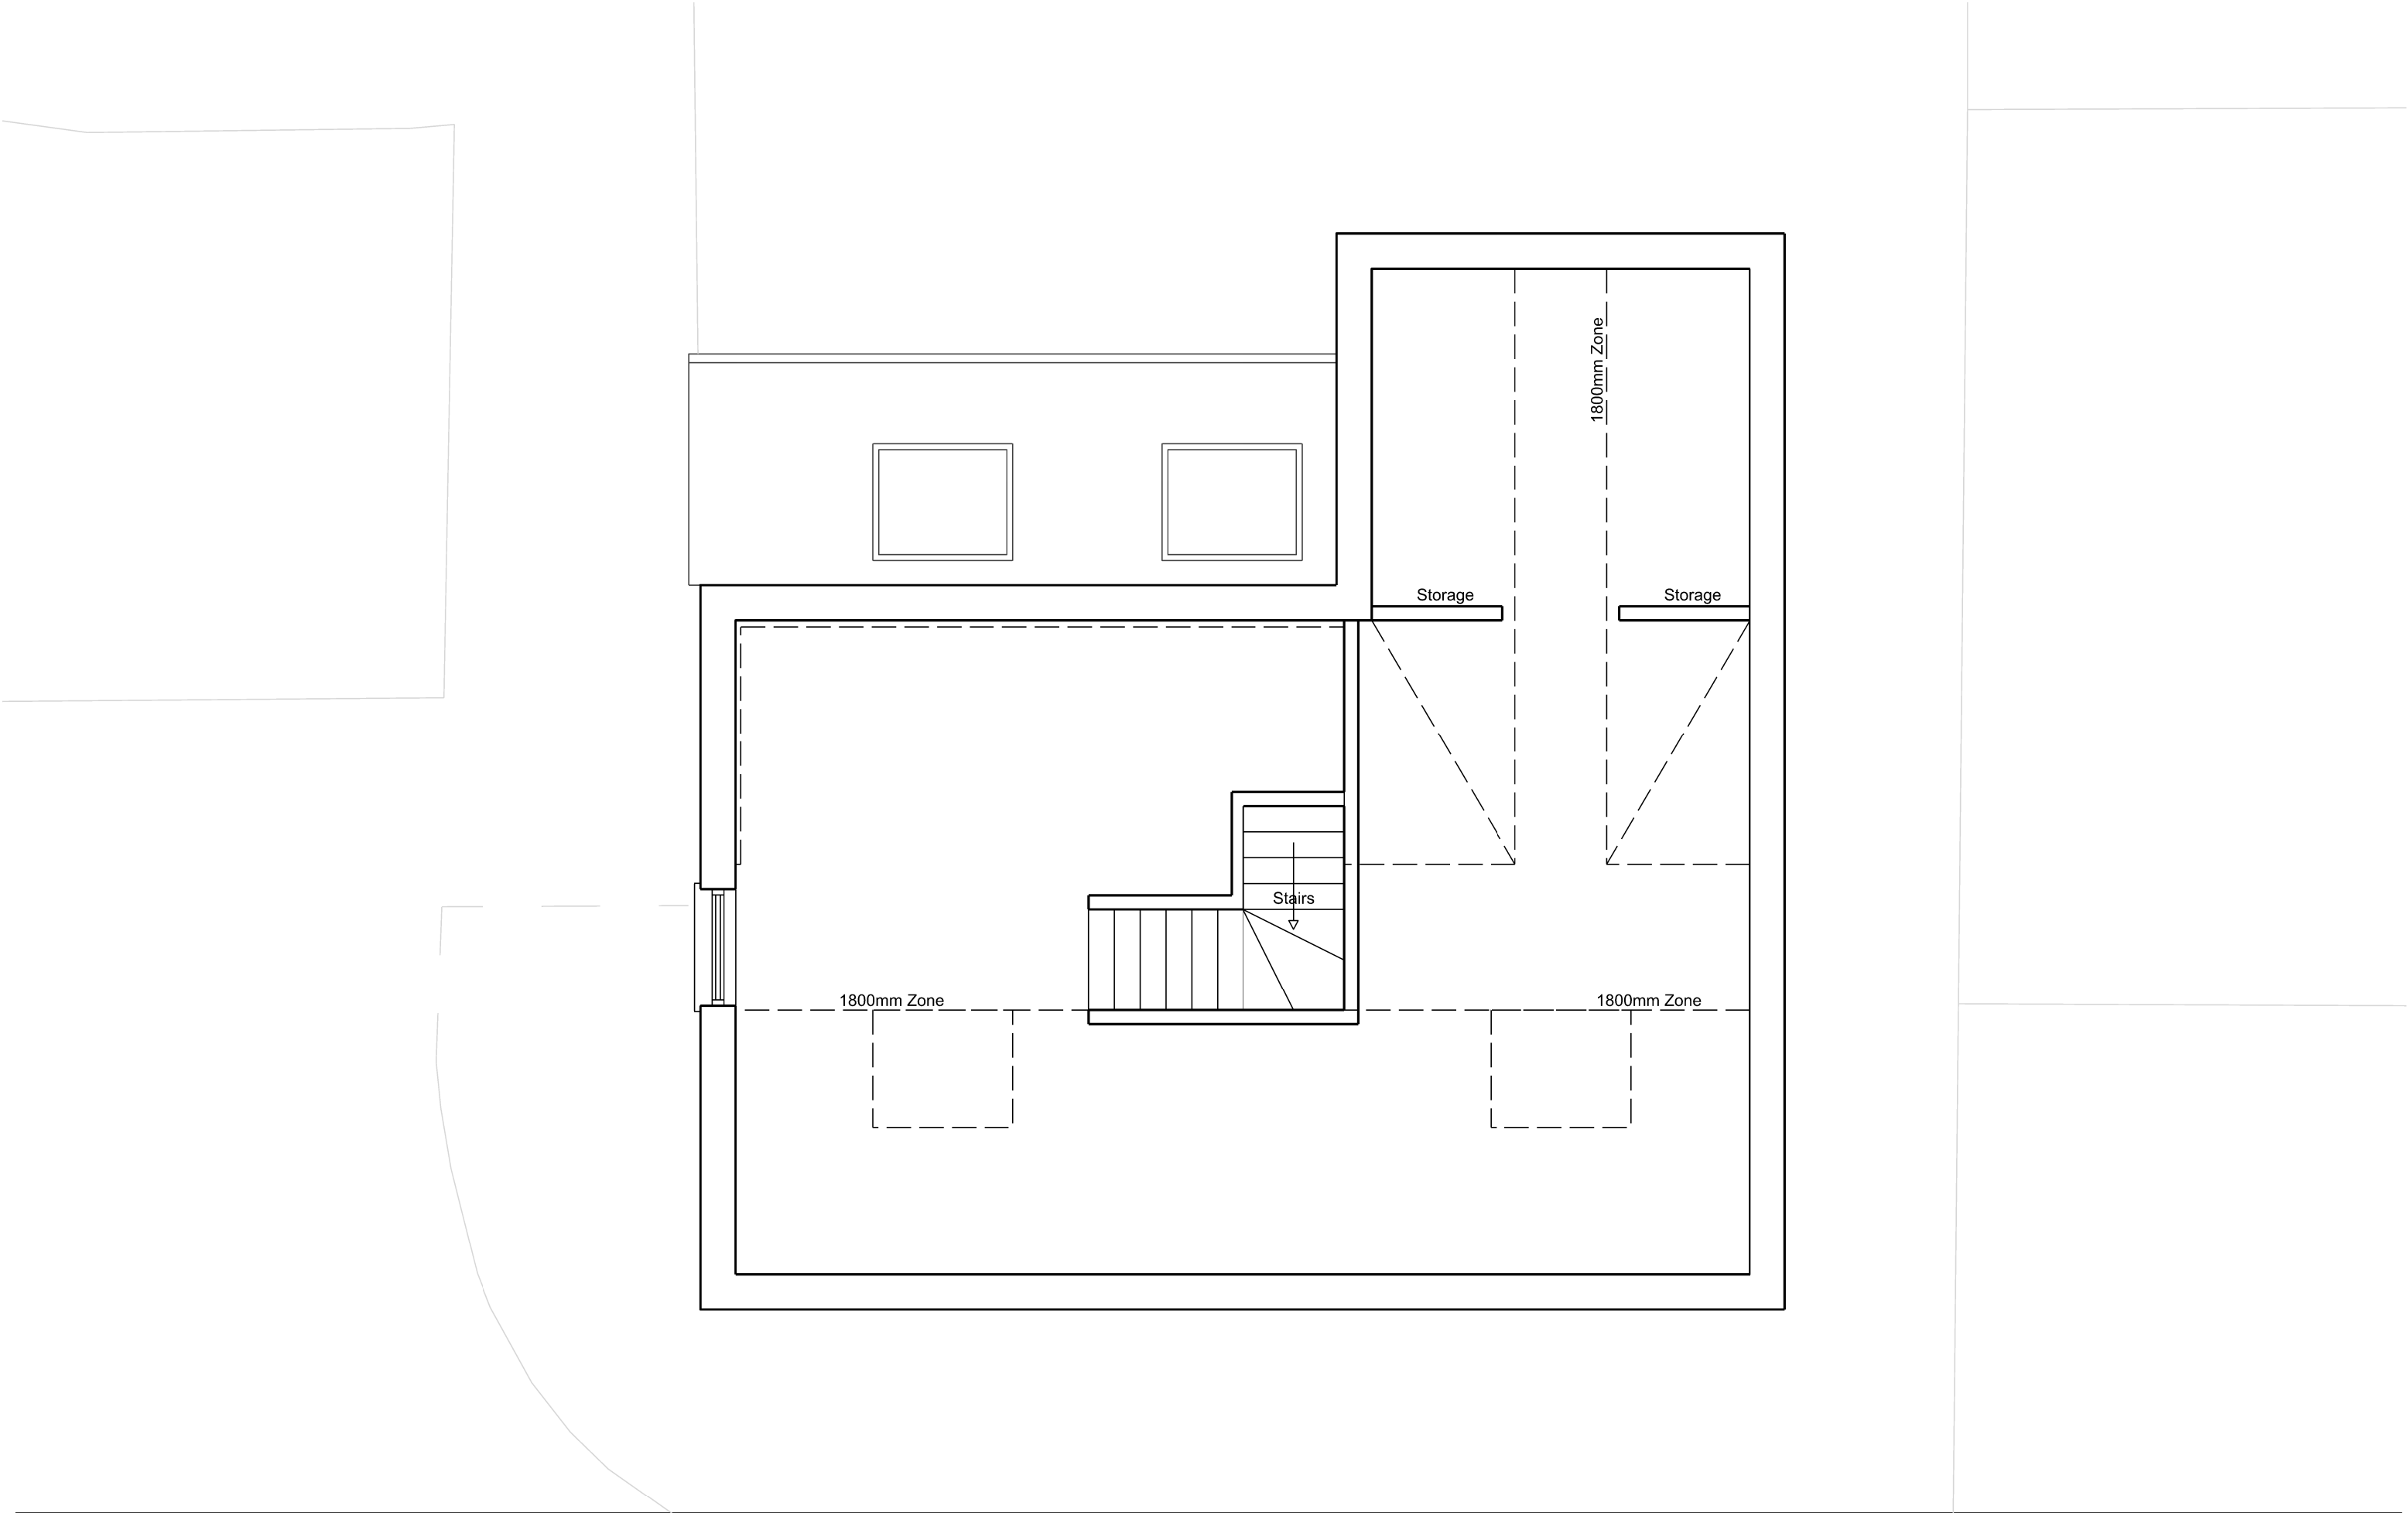

Notes Do not scale from drawing unless for planning purposes. use figuredimensions only All Dimensions to be checked and confirmed by the contractor/ builder on site																			
				DATE	REV	DWN	Description	DATE	REV	DWN	Description								
				06/12/2021	–	KM	Issued for discussion												
				10/01/2021	A	KM	Drawing revised to clients comments												
				24/01/2022	B	KM	Issued for planning												

0m

0.5m

1m

2m

Scale Bar - 1:50 @ A3

N

CLIENT

Russell & Zoe

PROJECT

3 Sandpiper Close

ARCHITECT

Phi Architectural Design Ltd (PAD)

e-mail: ken.mwaniki@phiarchitecturaldesign.com

Tel: +44 7809575090

Drawing

Proposed Second Floor

Description

PLANNING

Scale(s)

1:50 @ A3

Date

Dec 2021

Drawn

KM

Job No

100

Drawing No

A_014

Revision

B