
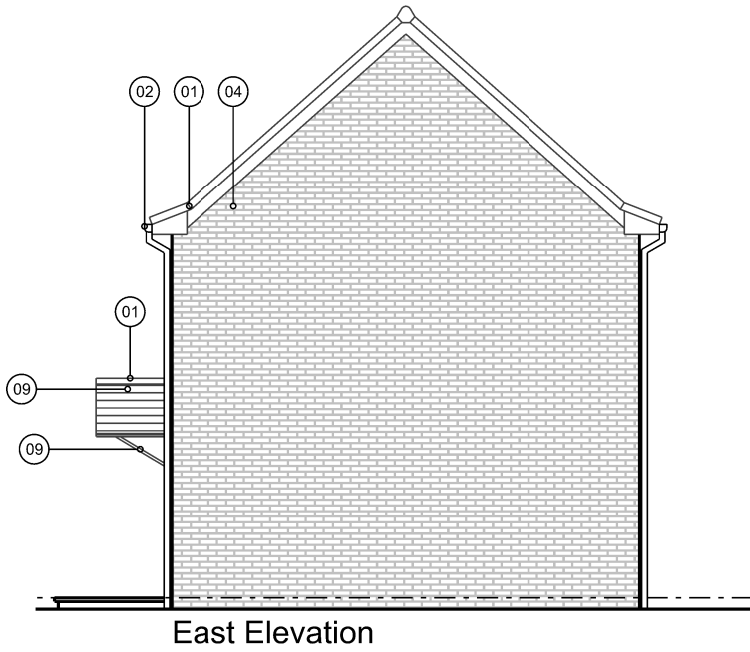
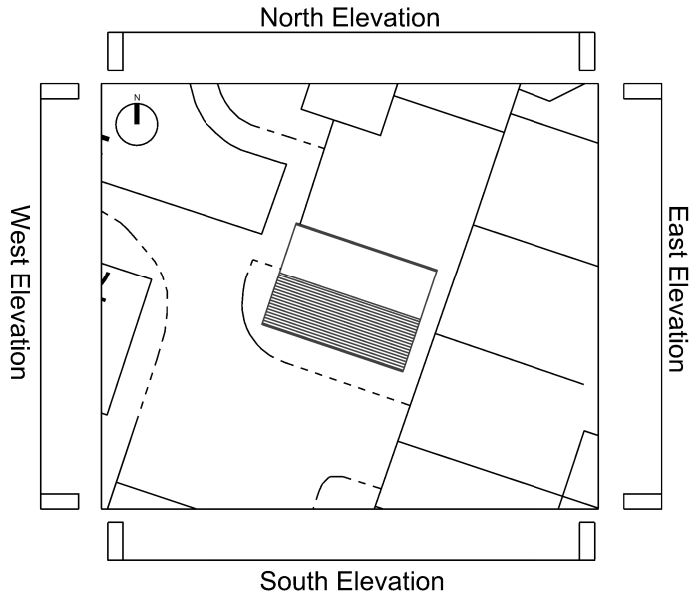
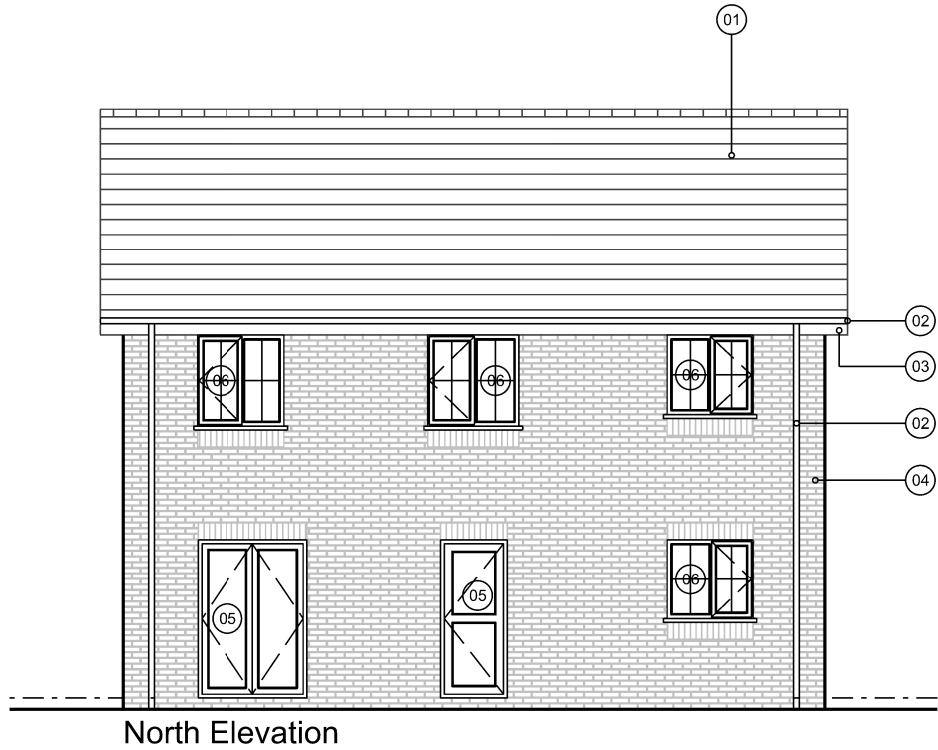


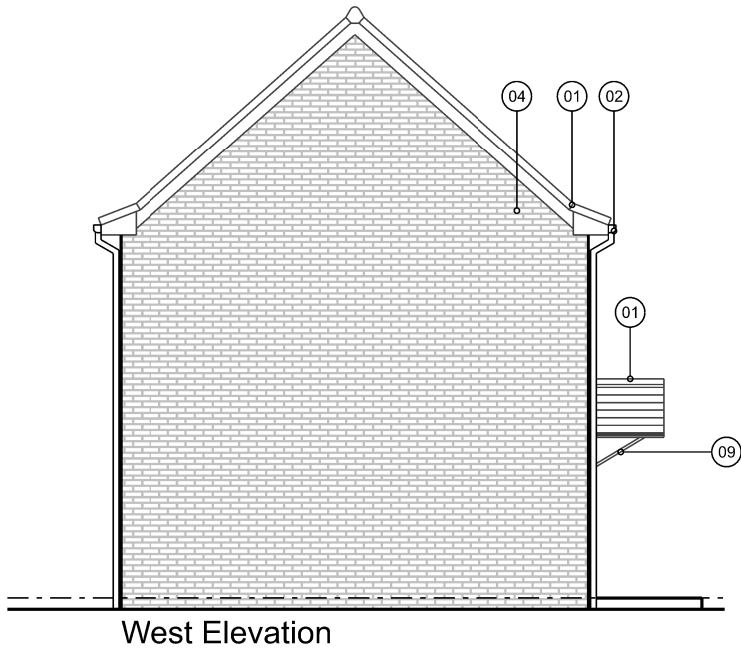

Materials Key

- 01. Existing red colored ceramic roof tiles
- 02. Existing black gutters and down pipes
- 03. Existing white soffit boards and soffit facing
- 04. Existing red multi stock brick
- 05. Existing white UPVC glazed door
- 06. Existing white UPVC windows
- 07. Existing painted timber Door
- 08. Existing red multi stock brick fence
- 09. Existing painted timber porch

Notes

Do not scale from drawing unless for planning purposes.
use figuredimensions only
All Dimensions to be checked and confirmed by the
contractor/ builder on site

DATE

06/12/2021
24/01/2022

REV

—
A

DWN

KM
KM

Description


Issued for discussion
Issued for planning

DATE

REV

DWN

Description

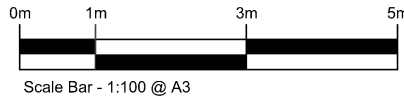

CLIENT

Russell & Zoe

PROJECT

3 Sandpiper Close

ARCHITECT
Phi Architectural Design Ltd
(PAD)

e-mail:
ken.mwaniki@phiarchitecturaldesign.com
Tel: +44 7809575090

Drawing
Existing Elevations

Description

PLANNING

Scale(s)
1:100 @ A3

Date
Dec 2021

Drawn
KM

Job No

100

Drawing No

A_301

Revision

A