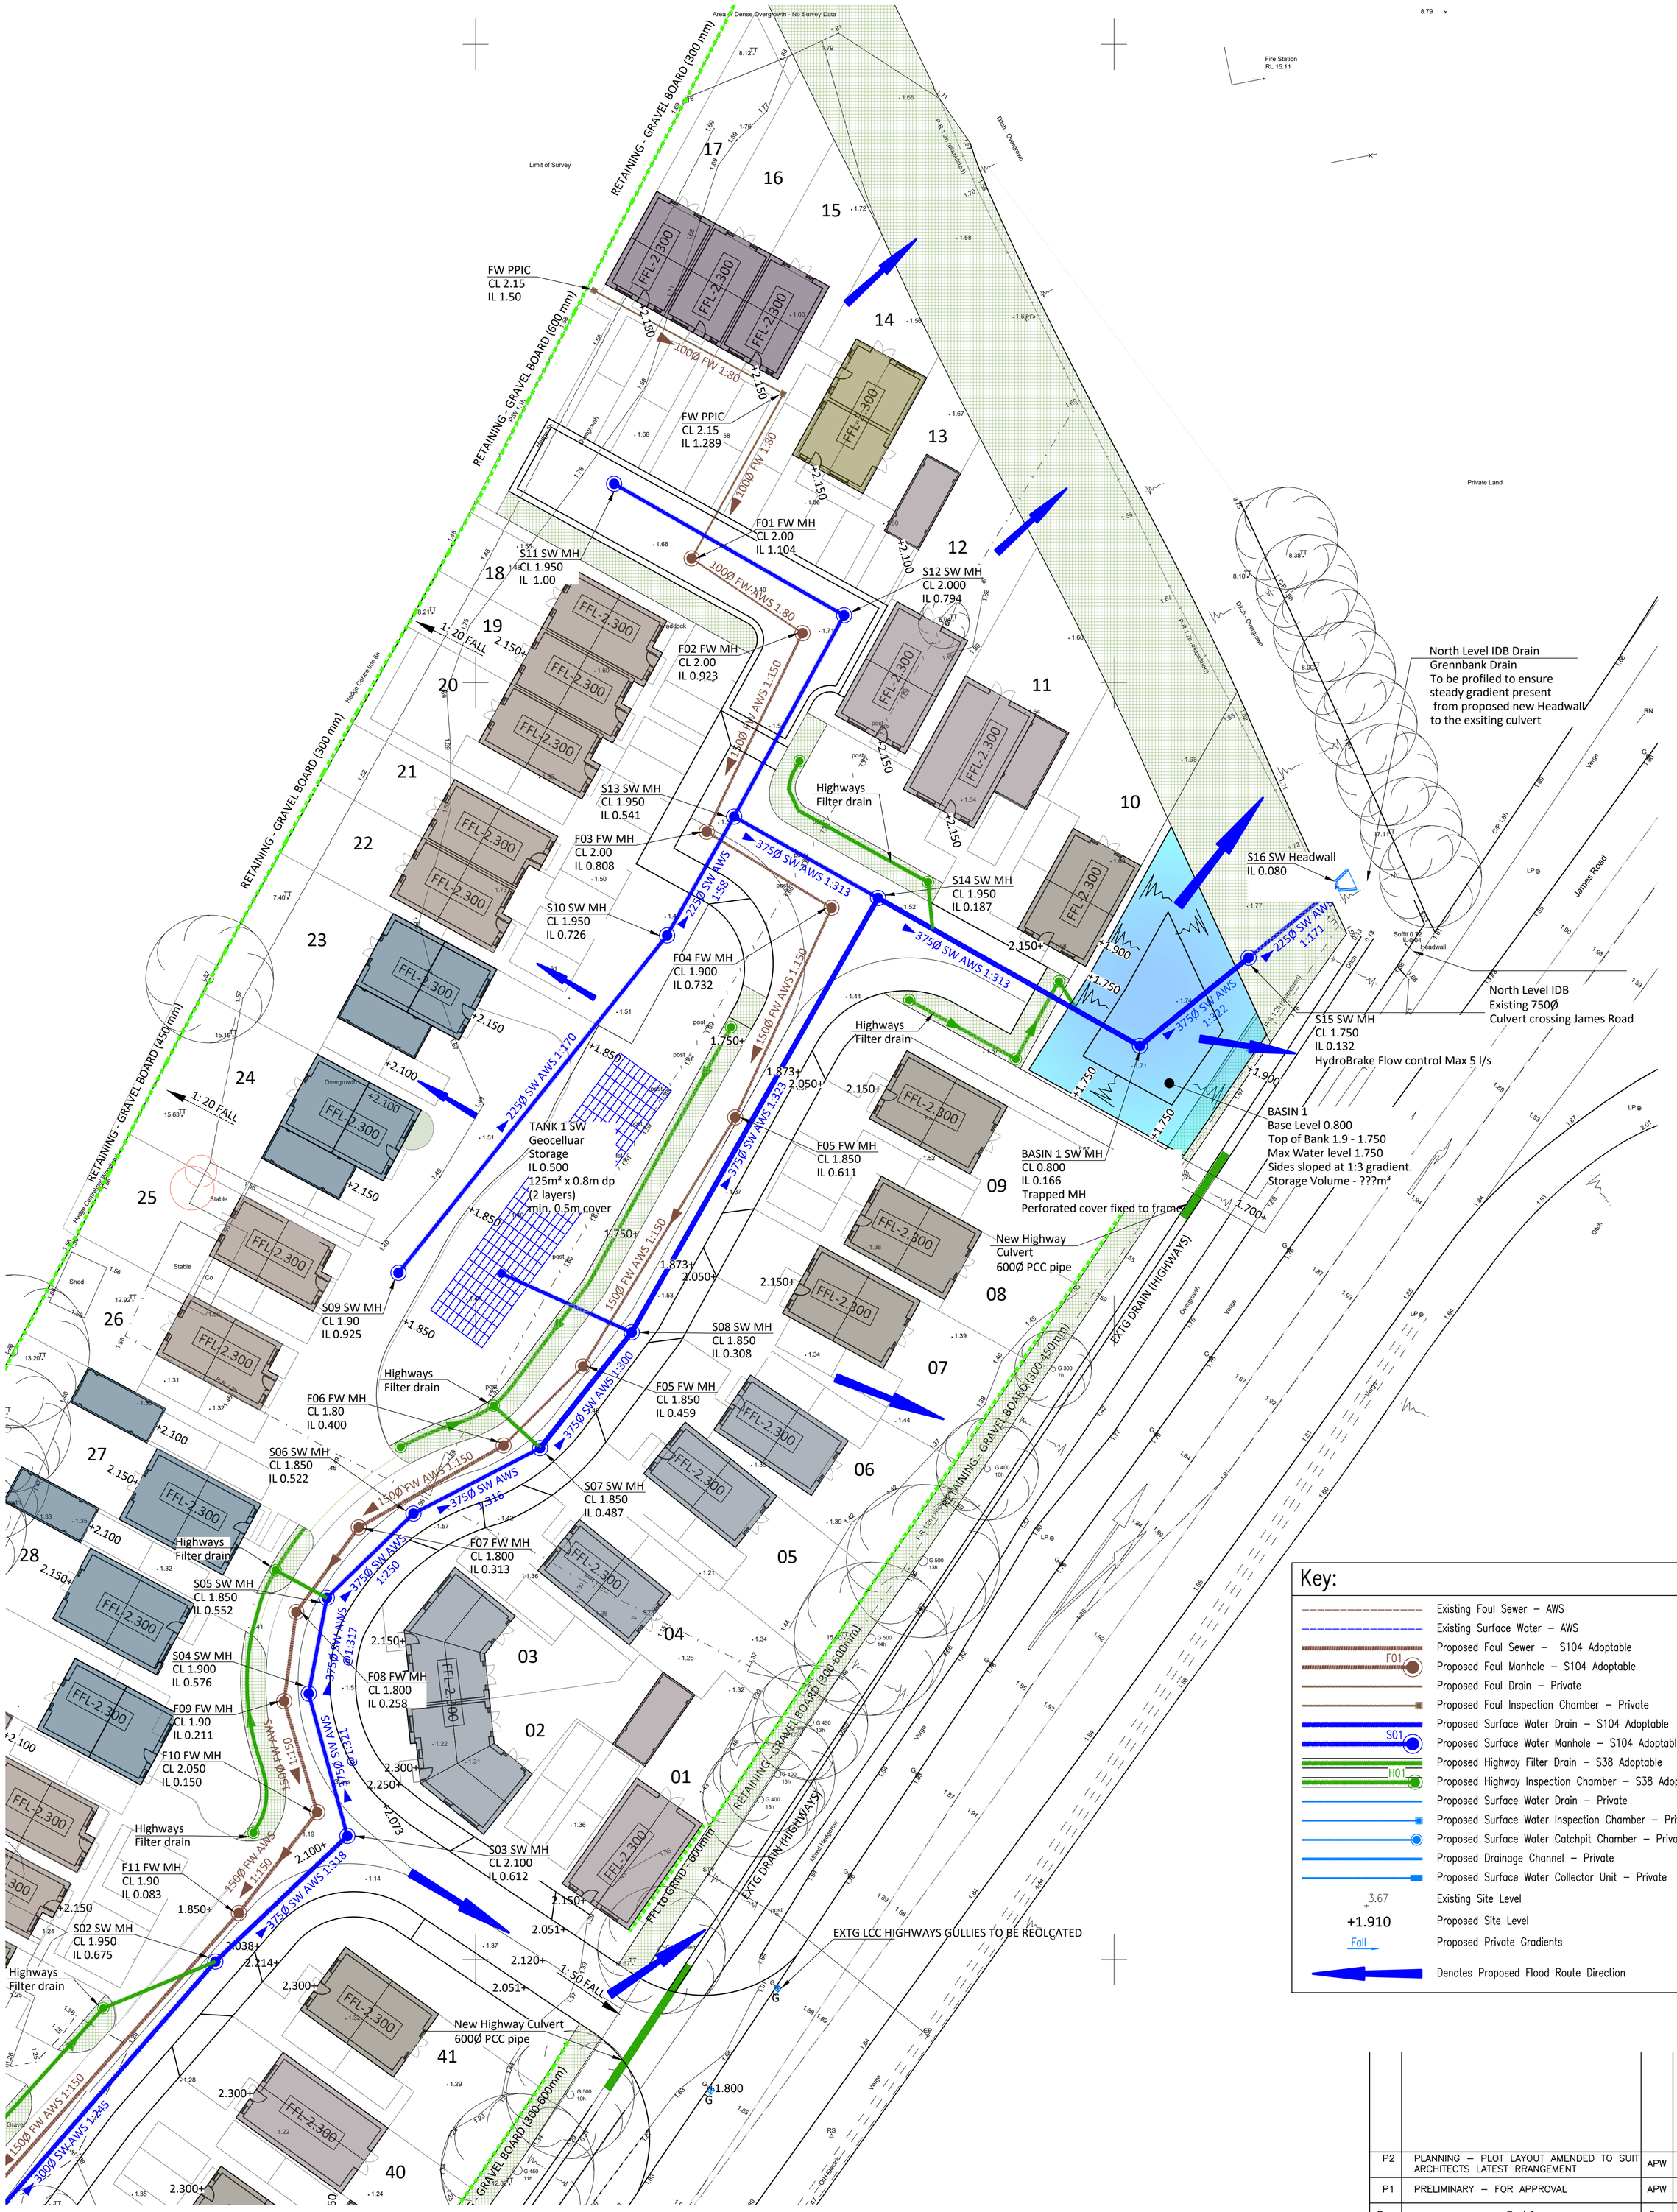


Rev	Revision	Drn	App	Date
P2	PLANNING – PLOT LAYOUT AMENDED TO SUIT ARCHITECTS LATEST RRANGEMENT	APW	APW	01/21
P1	PRELIMINARY – FOR APPROVAL	APW	APW	12/20

SHIELDS WILSON
e: info@shieldswilson.co.uk t: 01775 729252
STRUCTURAL AND CIVIL ENGINEERING

Status: PLANNING

Client: BURMOR CONSTRUCTION

Project: RESIDENTIAL DEVELOPMENT
BARBERS DROVE NORTH, CROWLAND

Title: PROPOSED DRAINAGE STRAETGY
LAYOUT & LEVELS SHT 1

Date	DEC 20	Scales	Drawing No.	Rev
Appr	APW	1:250	20–102/100	P1

COPYRIGHT SHIELDS WILSON LIMITED. ALL RIGHTS RESERVED.