
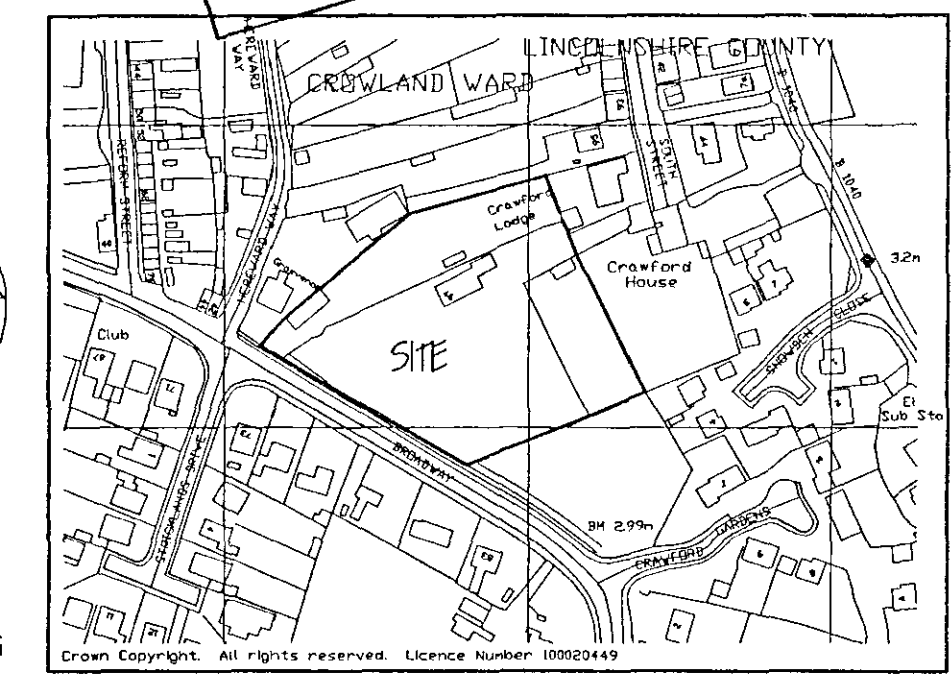


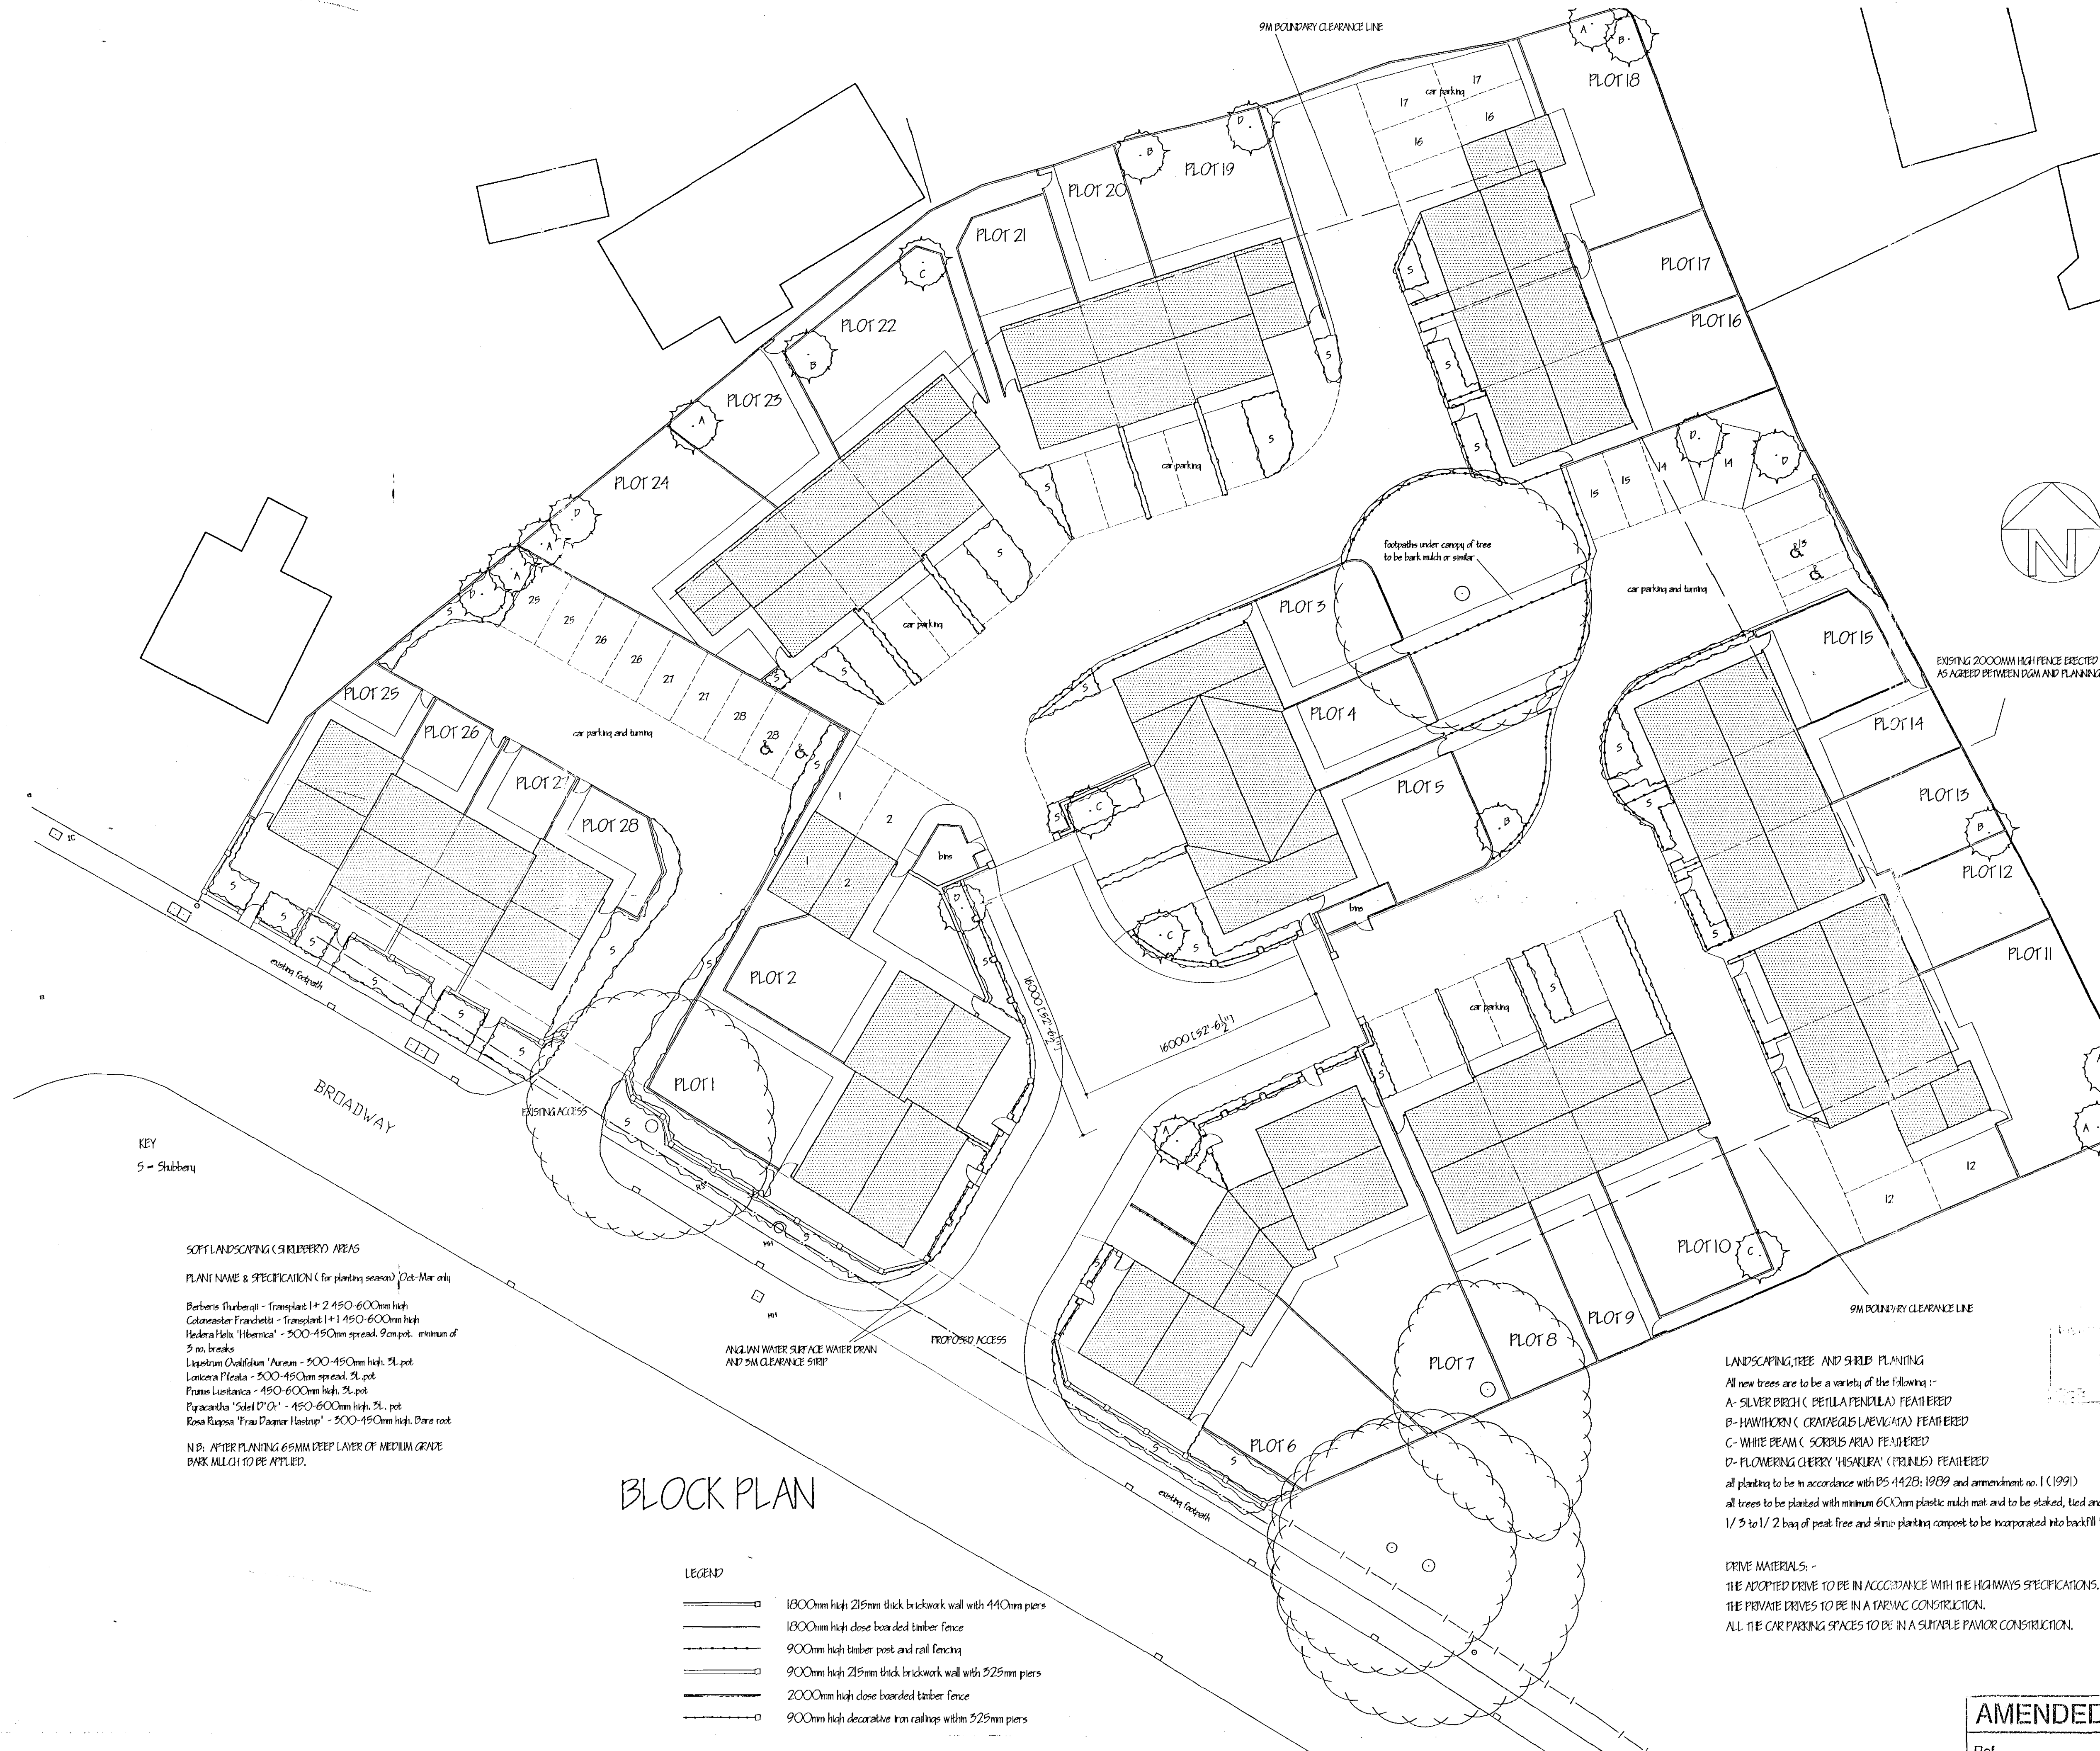

LOCATION PLAN

L	SILVERBERRY SCENE ADDED	JUN 2006
K	TREES INDICATED	JUN 2006
J	GRANGE TO PLOT 12 CHANGED	OCT 2005
H	PLOTS 8 & 9 TO BE RE-PAVED	AUG 2005
G	PLANNING ALTS AFTER MEETING WITH D. ROBERTS	MAY 2005
F	CLIENT ALTS	FEB 2005
E	CLIENT ALTS	DEC 2004
D	CLIENT ALTS	DEC 2004
C	CLIENT ALTS	NOV 2004
B	PLANNING ALTS	NOV 2004
A	PLANNING ALTS	NOV 2004
ref	revision	date

G. R. MERCHANT
LENO AMICE FIWO

**ARCHITECTURAL, STRUCTURAL
AND LAND DRAINAGE
CONSULTANTS**

Unit 4, Wrighton Mews
12A Park Road, Holbeach,
Spalding, Lincs. PE12 7EZ
Tel: 01408 460000
Fax: 01408 468744
E-Mail: G. R. Merchant @ Merchant. FB.
Co. UK

Project: PROPOSED RESIDENTIAL DEVELOPMENT OFF
BROADWAY
CROWLAND
LINKS

Client: DGM PROPERTIES LTD.

Drawing: BLOCK & LOCATION PLANS

Job Ref: 857/03

Date: OCT 2004

Scales: 1/200 1/2500

DO NOT SCALE FROM THIS DRAWING
This drawing is a copyright and may not be altered, copied, reproduced or used for any other purpose other than that for which it is issued. The General Contractor is to check all dimensions on site and report any discrepancies to the Architect. All details shown on the drawing including foundations are based upon typical site conditions revealed to the area. No responsibility can be accepted for abnormal conditions which may be encountered during construction unless notified to the Architect as such design amendments may be considered. This will be subject to the Architect's approval. This drawing is issued in the amount of information contained and does not purport to contain a full specification of the works. It is issued for the purpose of obtaining Planning, Building Regulations approval. This drawing must not be used as a contract document alone. The works will not be approved or inspected on site by DGM or any representative thereof. It is the client or the appointed agents responsibility to control workmanship, substitution of materials, software or specification, variations to contract etc.
All materials to be new unless otherwise stated and all components and materials etc. to meet BS and related etc. to meet requirements with manufacturers instruction and relevant code of practice. Materials shall conform to appropriate British specification or EN standards or European code equivalent. The Employer / Client shall ensure that the selected contractor is conversant with and abides all measures necessary to achieve compliance with Health and Safety legislation for Building sites and Work places. The Employer / Client is advised that whilst the works need to comply with the Construction Design and Management Regulations as implemented Planning approval will be required. The works shall comprise of all that is shown on the drawing and details. Work that may not specifically shown but may be reasonably inferred as necessary to carry out the works shall be deemed to be included.

KEY
S - Shrubbery

SOFT LANDSCAPING (SHRUBBERY) AREAS
PLANT NAME & SPECIFICATION (For planting season) Oct-Nov only
Berberis Thunbergii - Transplant 1+2 450-600mm high
Colonneaster Franchetii - Transplant 1+1 450-600mm high
Hedera Helix 'Hibernica' - 500-450mm spread, 9cm pot, minimum of 3 no. breaks
Ligustrum Ovalifolium 'Aureum' - 300-450mm high, 3L pot
Lavatera Pinnata - 500-450mm spread, 3L pot
Prunus Lusitanica - 450-600mm high, 3L pot
Pyracantha 'Soleil D'Or' - 450-600mm high, 3L pot
Rosa Rugosa 'Frau Daemar' - 500-450mm high, Bare root
N.B. AFTER PLANTING 65mm DEEP LAYER OF MEDIUM GRADE BARK MULCH TO BE APPLIED.

BLOCK PLAN

- LEGEND**
- 1800mm high 215mm thick brickwork wall with 440mm piers
 - 1800mm high close boarded timber fence
 - 900mm high timber post and rail fencing
 - 900mm high 215mm thick brickwork wall with 325mm piers
 - 2000mm high close boarded timber fence
 - 900mm high decorative iron railings within 325mm piers

LANDSCAPING, TREE AND SHRUB PLANTING
All new trees are to be a variety of the following:-
A- SILVER BIRCH (BETULA PENDULA) FEATHERED
B- HAWTHORN (CRATAEGUS LAEVIGATA) FEATHERED
C- WHITE BEAM (SORBUS ARBO) FEATHERED
D- FLOWERING CHERRY 'HISAKURA' (PRUNUS) FEATHERED
all planting to be in accordance with BS 1428: 1989 and amendment no. 1 (1991)
all trees to be planted with minimum 600mm plastic mulch mat and to be staked, tied and tubed
1/3 to 1/2 bag of peat free and slow planting compost to be incorporated into backfill for each tree hole

DRIVE MATERIALS:-
THE ADOPTED DRIVE TO BE IN ACCORDANCE WITH THE HIGHWAYS SPECIFICATIONS.
THE PRIVATE DRIVES TO BE IN A TARMAC CONSTRUCTION.
ALL THE CAR PARKING SPACES TO BE IN A SUITABLE PAVOR CONSTRUCTION.

AMENDED PLAN
Ref. A1