


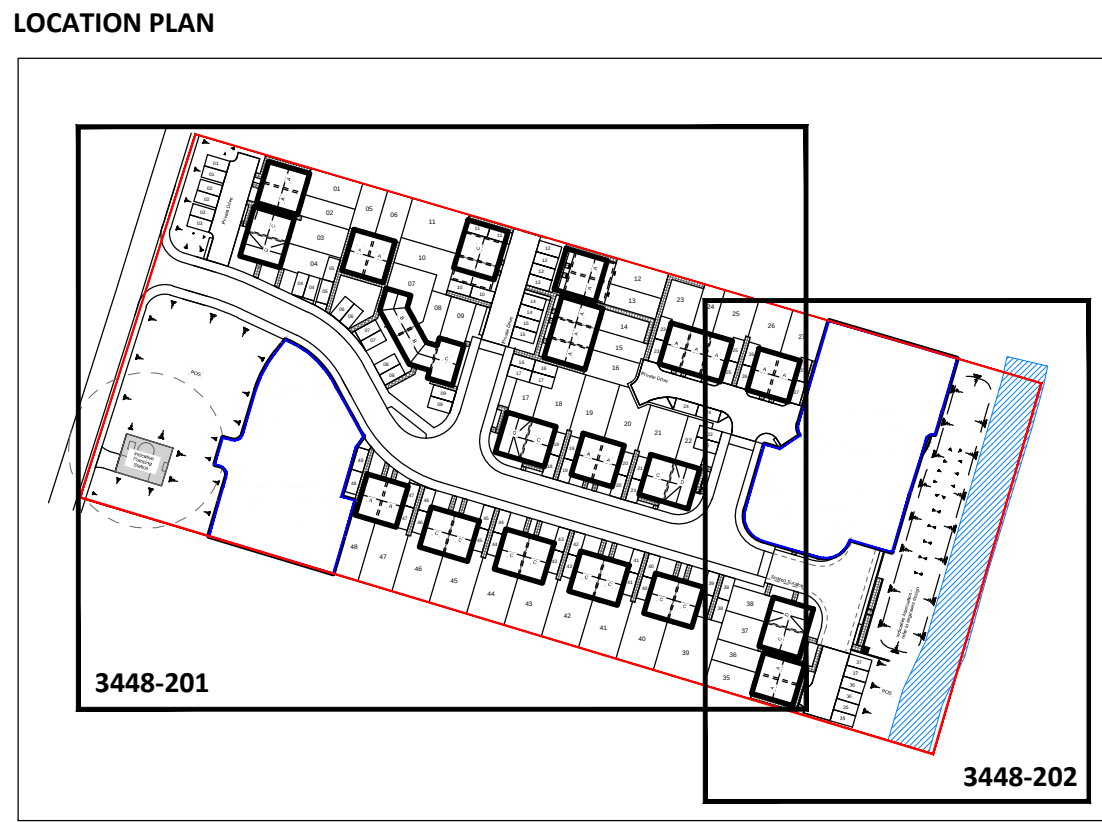

LEGEND

- Proposed Grass (Rear Gardens)**
To be seeded
- Proposed Grass (Front Gardens & POS)**
To be laid with turf
- Proposed Bulb Planting**
- Proposed Wildflower Meadow**
WFG9 Wetland and Pond Areas
as supplied by Germinal Seeds or similar
- Proposed Wildflower Meadow**
WFG21 Everyday Meadow
as supplied by Germinal Seeds or similar
- Proposed Ornamental Planting**
Mixed shrub and herbaceous planting
5-7ltr pots with 10ltr specimens
Planting beds to receive 75mm depth ornamental
bark mulch.
- Proposed Native Buffer Planting**
Understorey shrubs to be 60-90cm height in
groups of 3 or 5 protected by tubex or spiral guard
- Proposed Formal Hedge**
To be planted at 60-80cm container stock at 3
per lin.m
- Proposed Deciduous Tree (Single Stem)**
Extra Heavy Standard trees, 16-18cm girth, 4.5-5m
high to be planted with a double-timber stake
secured with a rubber tree tie.
- Proposed Deciduous Tree (Multi-Stem)**
Multi-stem trees, 10-12cm girth, 3-3.5m
high to be planted with a double-timber stake
secured to several branches with rubber tree ties.
- Proposed Deciduous Tree (Native)**
Select Standard trees, 10-12cm girth, 3-3.5m
high to be planted with a double-timber stake
secured with a rubber tree tie.

GENERAL NOTES

- This drawing is the copyright of tpm landscape Ltd and cannot be reproduced in any form without the consent of the company.
- This drawing is to be read in conjunction with detail landscape drawings, details and specification.
- This drawing is to be read in conjunction with all relevant Architects', Engineer's, Specialists, Bills of Quantities and Specifications.
- The insertion of any firm or proprietary brand on this drawing is an indication of the class or quality required and does not exclude the use of alternative materials that are equal in performance, quality and appearance, provided that they have been approved in writing by the Landscape Architect.
- The Contractor is responsible for accurately ascertaining the position of underground services and responding to all relevant service easement requirements.
- All dimensions are in millimetres unless stated otherwise, for the purposes of construction this drawing must not be scaled and only written dimensions used. Written and scaled dimensions to be checked on site, any discrepancies reported prior to work commencing, IF IN DOUBT PLEASE ASK.
- All work and materials are to be in accordance with the relevant British Standards and Code of Practice.
- All Proprietary products are to be used strictly in accordance with the manufacturer's instructions and details.

REVISION NOTES

Rev	By	Description	Date
B	EG	Updated in line with new layout	22.05.20
A	DC	Updated in line with architect comments	11.09.19

Client
Longhurst Group Limited

Project
Crease Drove, Peterborough

Description
Planting Plan (Phase 1) - Sheet 1 of 2

Status
For Approval

Scale @ A1
1:250

Drawn
KD

Checked
DC

Date
09.09.19

Job number
3448

Drawing number
201

Revision
B