


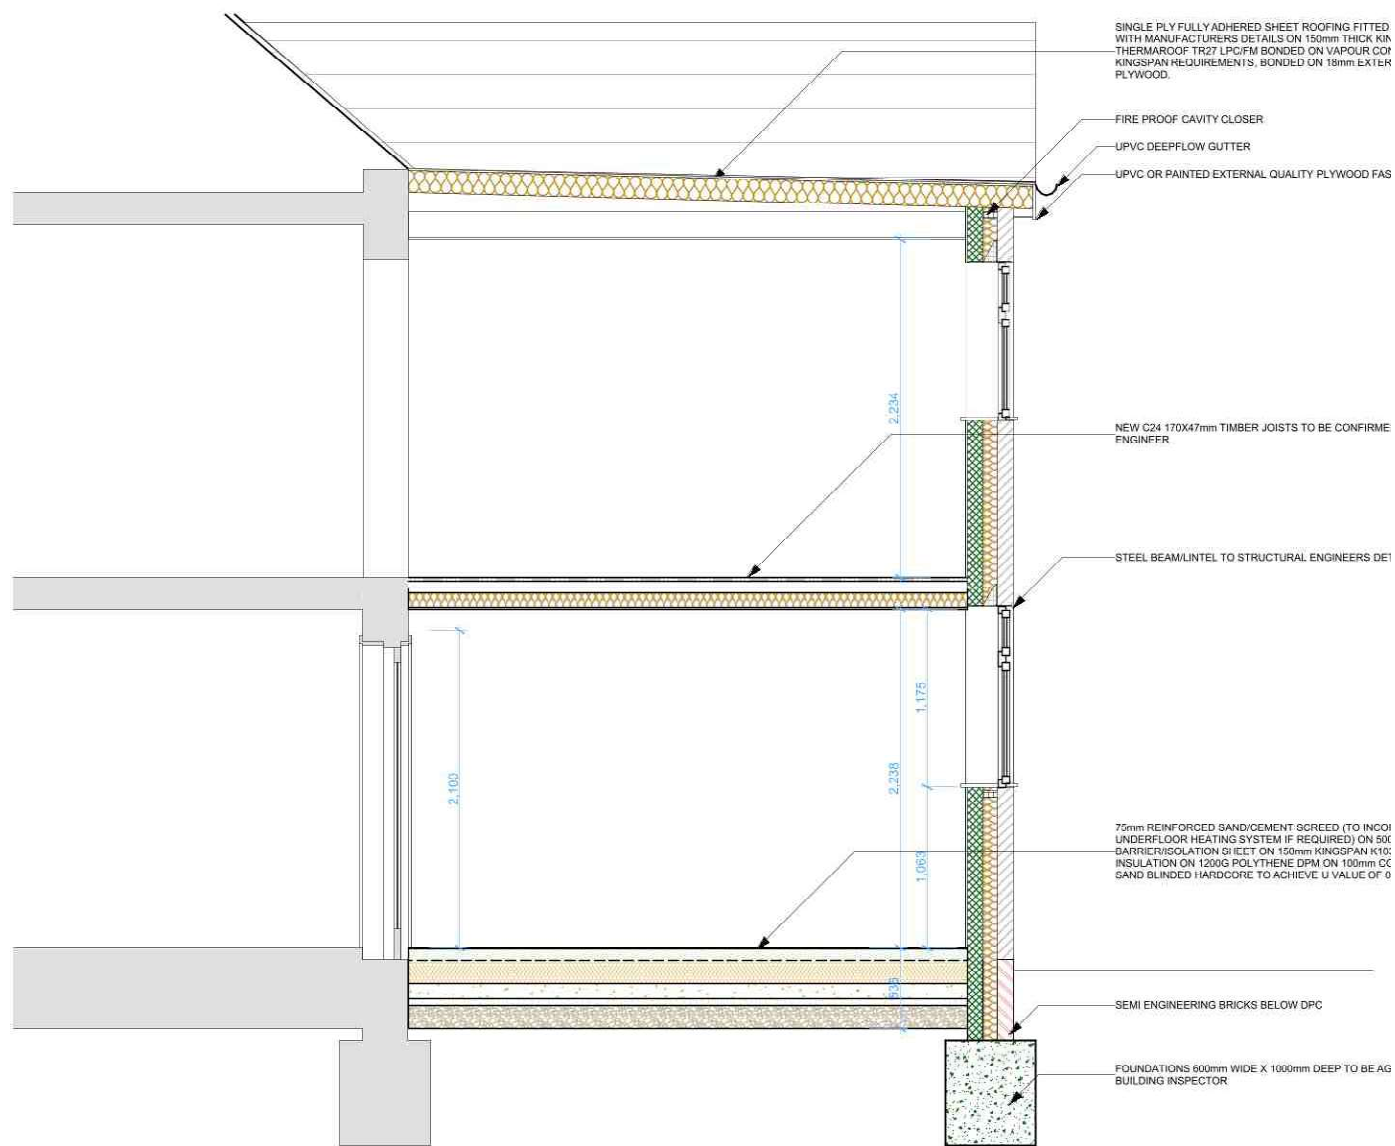

Proposed Section

1:25

All Dims in millimeters unless otherwise stated.
Do not scale except for planning purposes.
If in doubt - Ask

This drawing is confidential and is the property of Keenan Project Designs Ltd.
© Copyright



KEENAN
PROJECT
DESIGNS

KEENAN PROJECT DESIGNS
0800 233 5787
INFO@KEENANPROJECTDESIGNS.COM
WWW.KEENANPROJECTDESIGNS.COM

CLIENT:
David Jennings

ADDRESS:
2 Ambury Gardens, PE6 0ET

DATE:
23/12/2021

DRAWING SHEET SIZE:
A1

DRAWN BY:
Val Pelovski

DRAWING NUMBER:
1139 - 09

PROJECT LEAD:
Yasir Merchant

REVISION: C
11/01/2022
Val Pelovski