



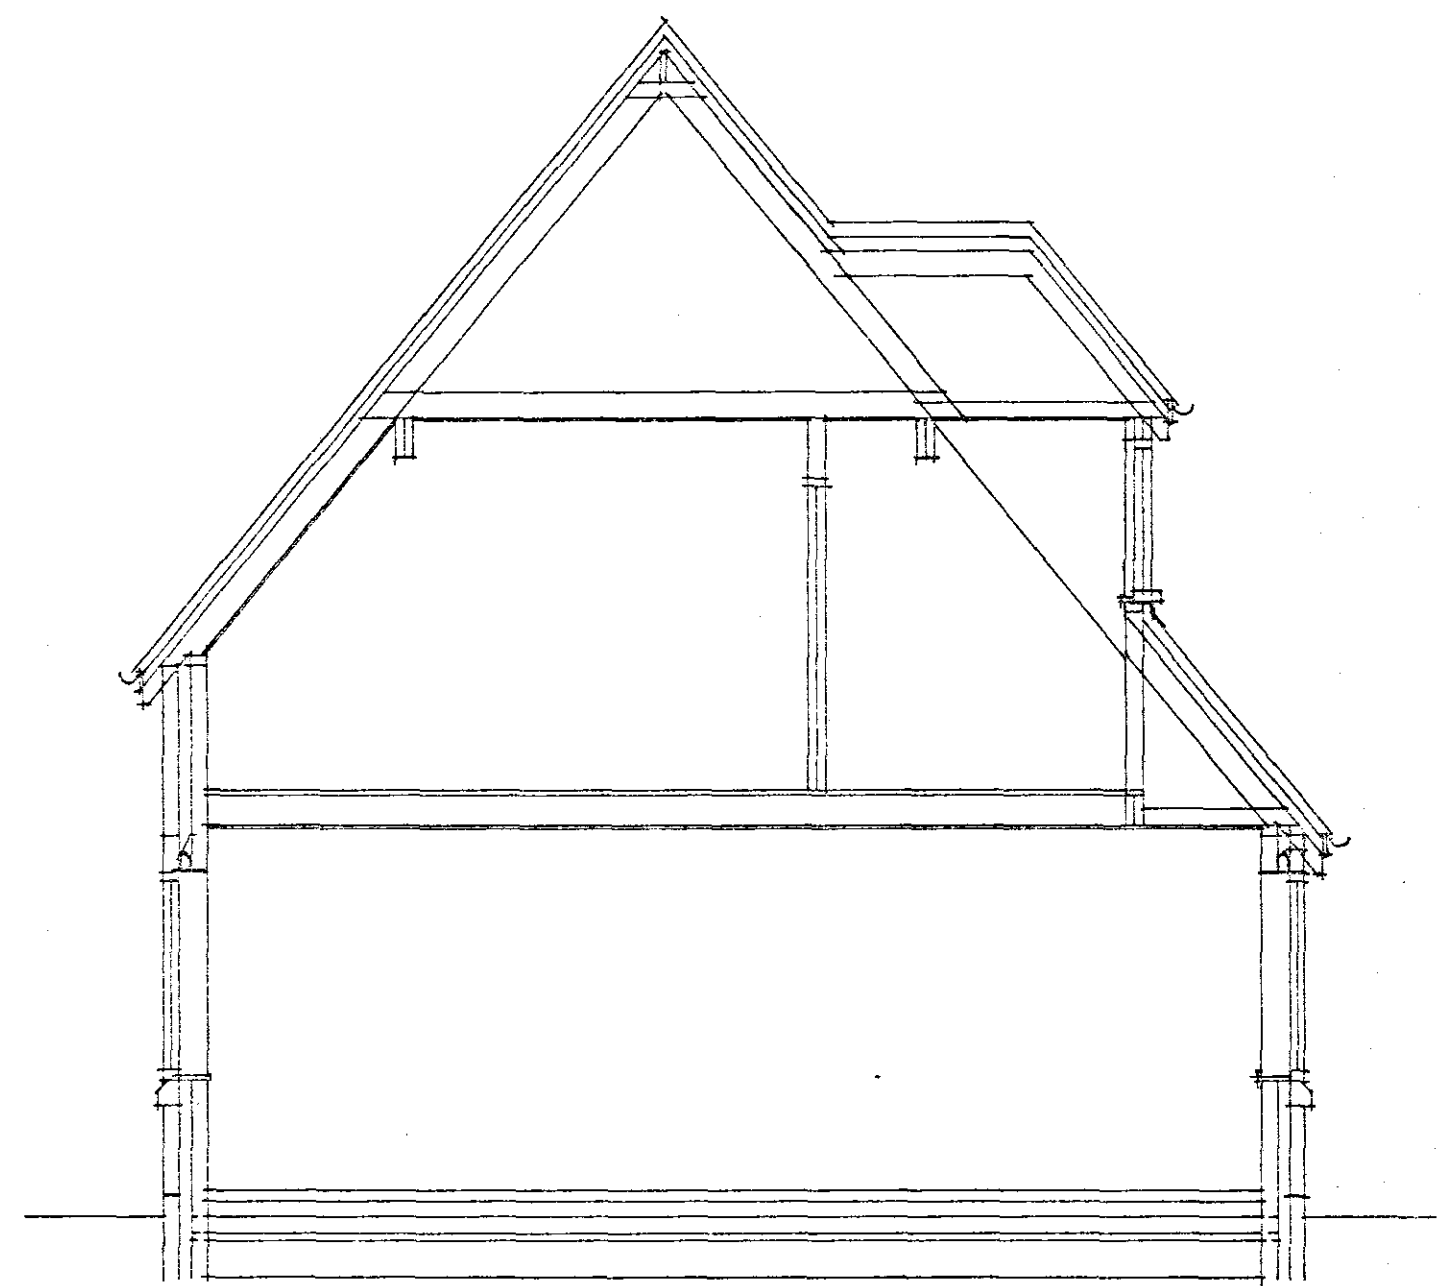

SECTION A-A

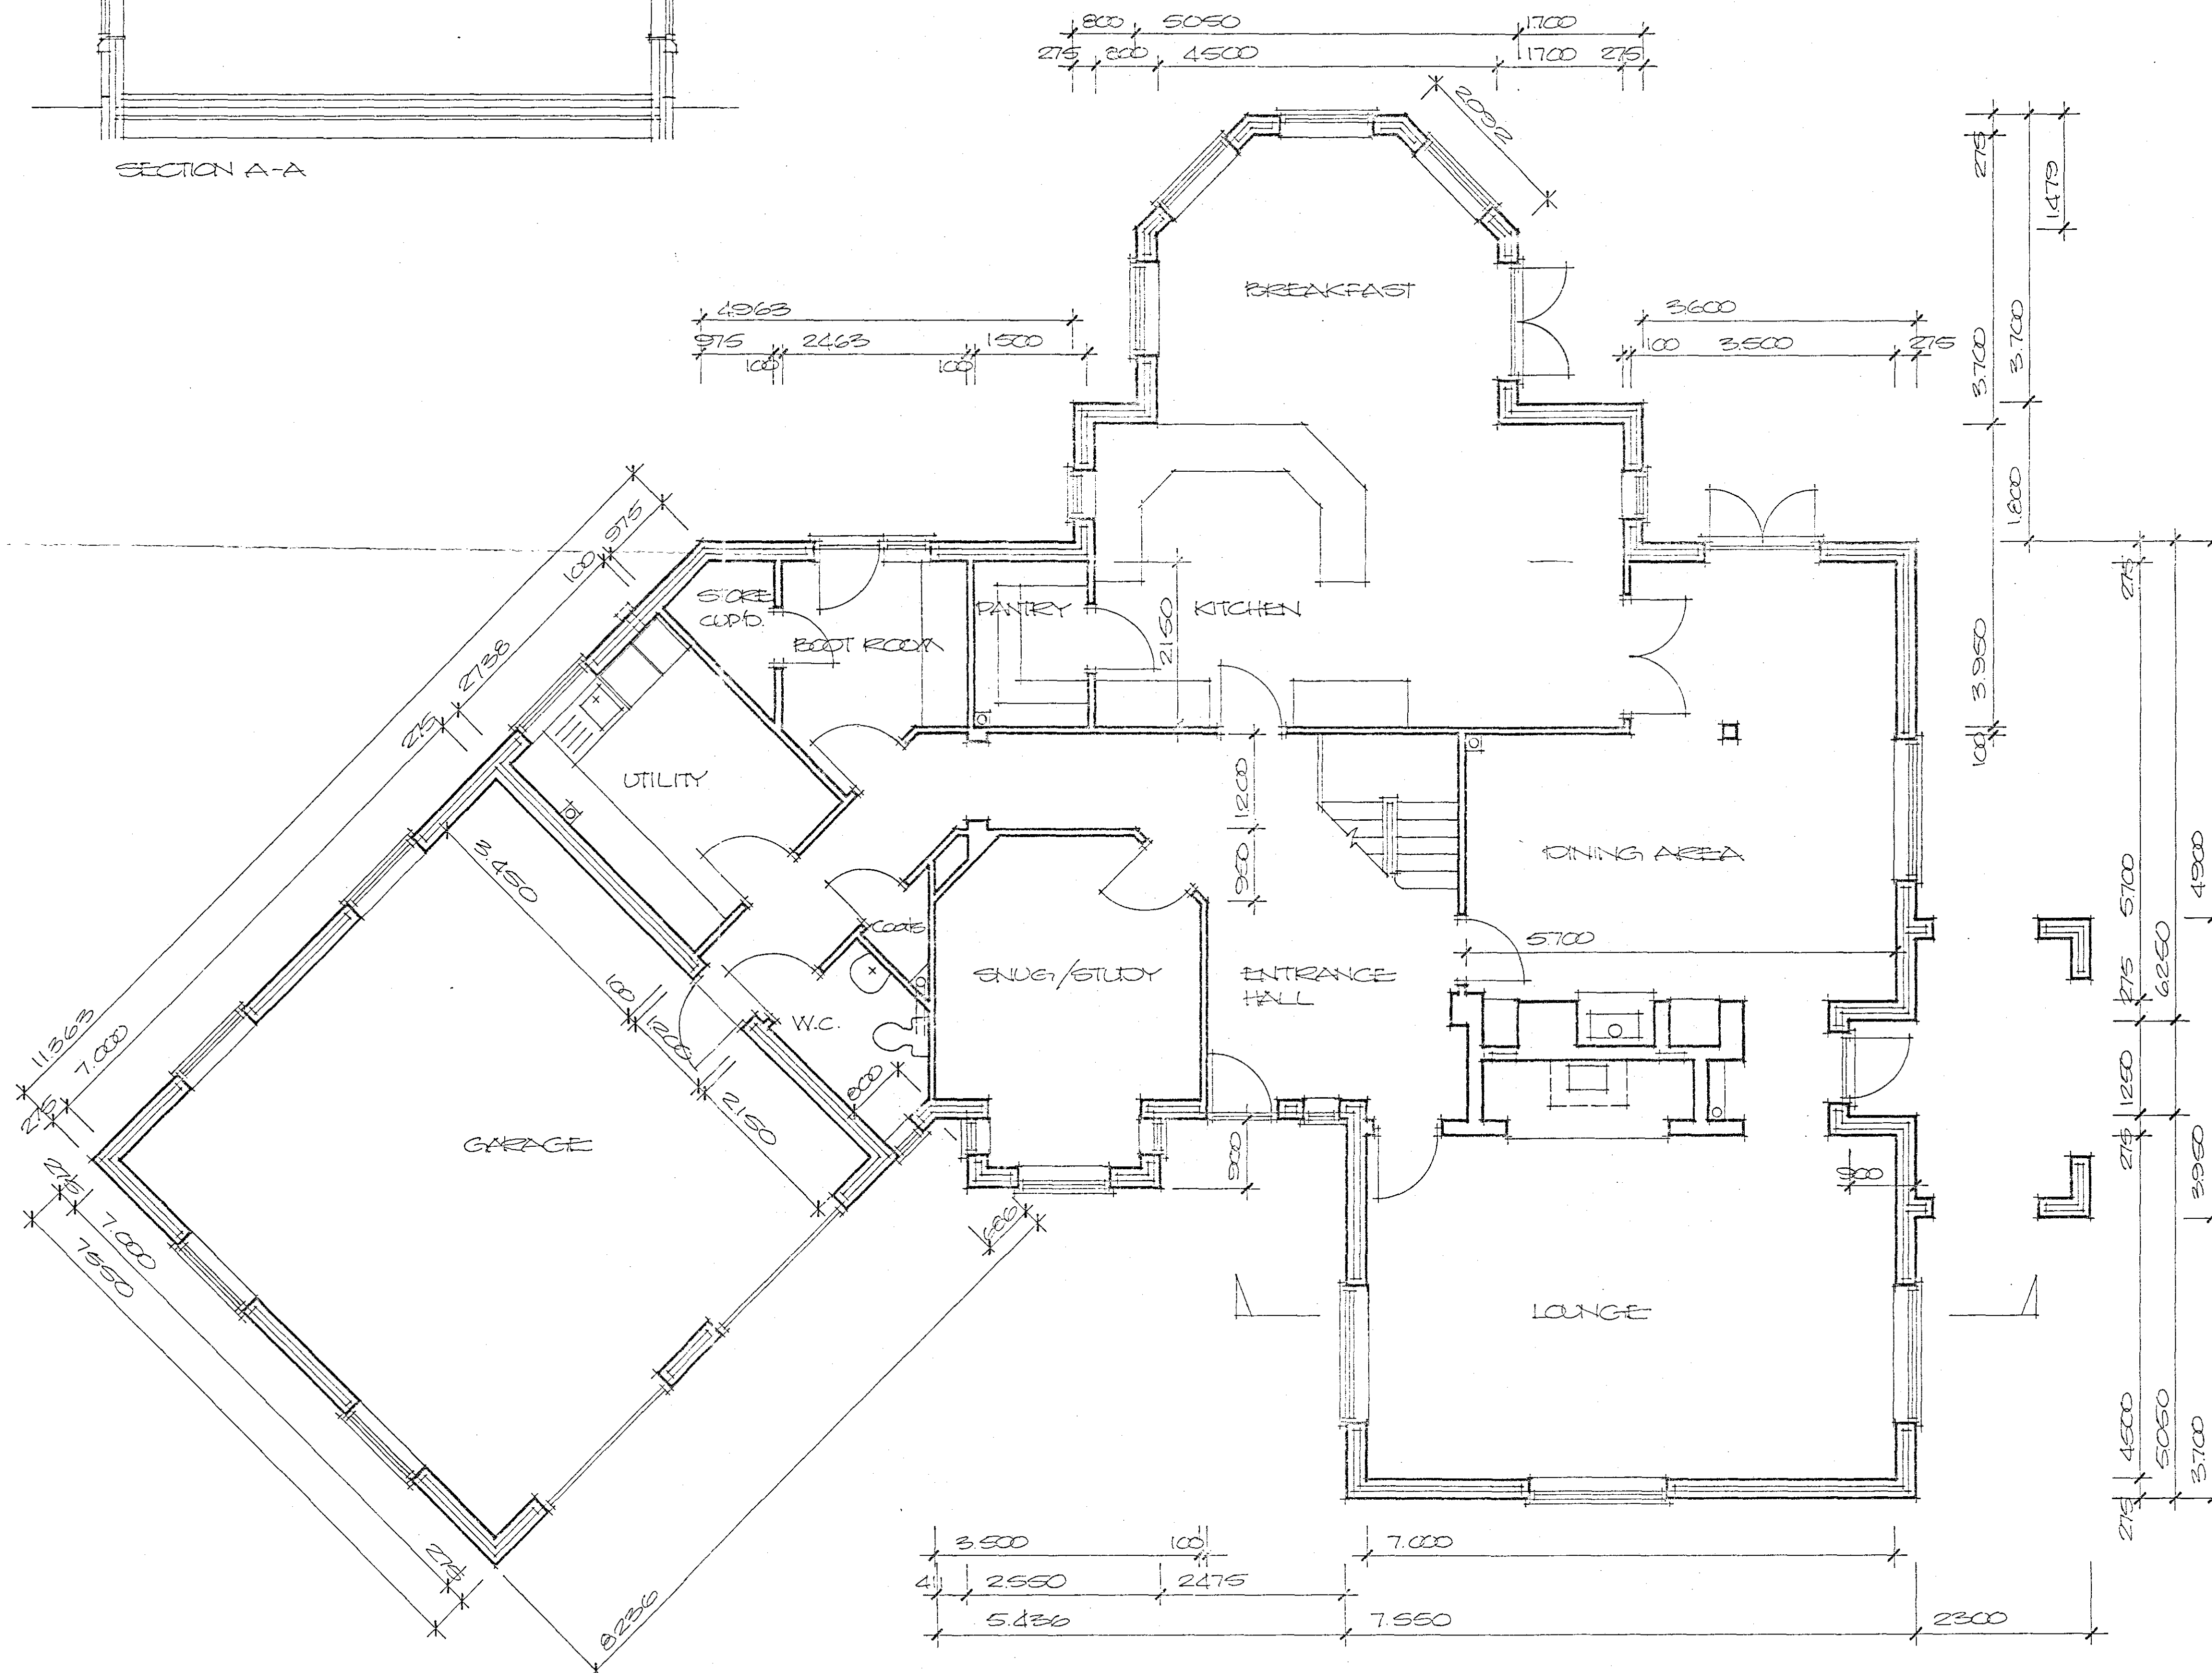

SMC
Planning & Development
28 JAN 2004
Ref 0100/04

**DETERMINED
PLAN**

Project
**PROPOSED HOUSE AND
GARAGE
ABBEY WALK,
CROWLAND.**
GROUND FLOOR.

**ALAN HORNSBY
ARCHITECTURAL SERVICES**

'Little Acre'
Peak Hill, Cowbit,
Spalding, Lincs. PE12 6AW
Tel. Holbeach (01406) 380591

Client
MR & MRS V. ISMAIL

Scale 1:50
Date 02/06/03
Drg. no. 03/05/01