
STUDIO 11 architecture

Do not scale directly from this drawing. All discrepancies are to be brought to the attention of the below office.

The copyright to this drawing is owned by studio 11 architecture.

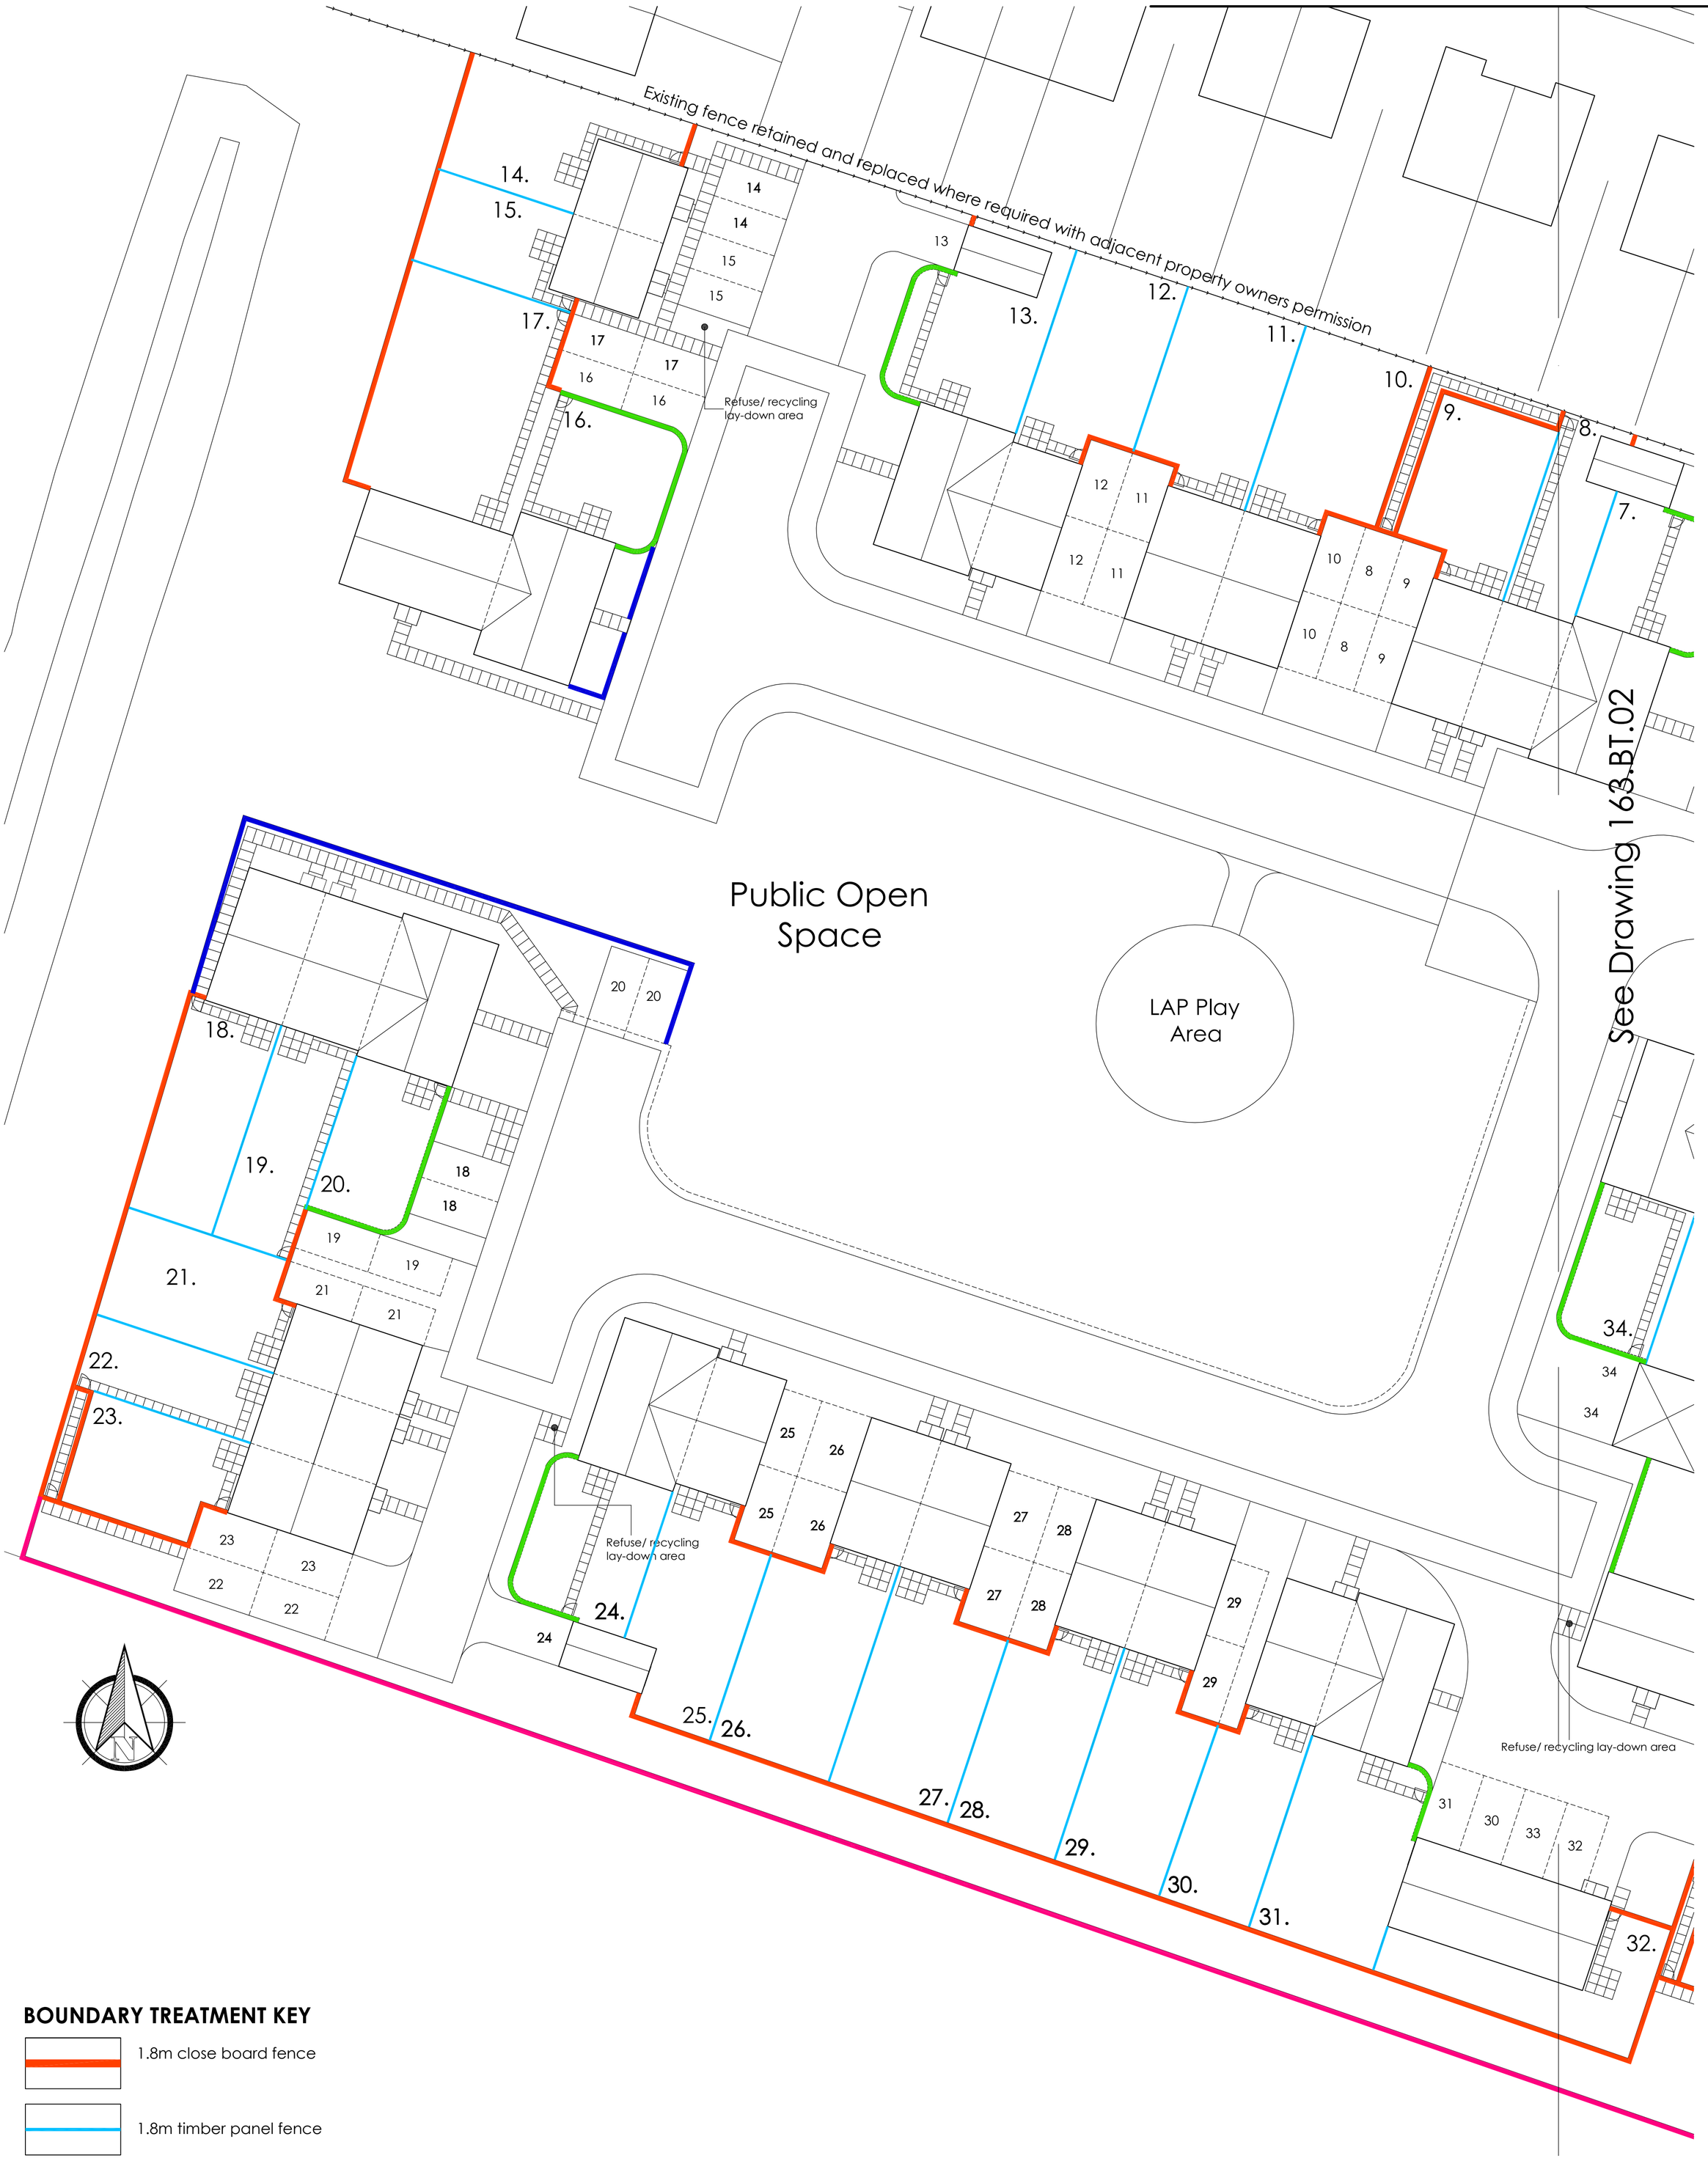

BOUNDARY TREATMENT KEY

- 1.8m close board fence
- 1.8m timber panel fence
- 1.8m garden wall
- 1.2m post & rail fence
- 1.2m horizontal estate railings

Chartered Institute of Architectural Technologists

Measurement Bar - When printed correctly this line measures 100mm.

PLANNING APPLICATION

REVISION	DATE	DRAWN	DESCRIPTION

CLIENT Ashley King (Developments) Ltd

PROJECT Proposed residential development at Peterborough Road, Crowland

DRAWING Boundary Treatment Plan 1 of 2

SCALE 1:200@ A1 **DRAWN** KB/CLH **DATE** 16.12.2014

STUDIO 11 architecture

DRAWING NO. 163.BT.01

STUDIO 11 ARCHITECTURE LTD, THE BOATHOUSE, HARBOUR SQUARE, NENE PARADE, WISBECH, CAMBRIDGESHIRE. PE13 3BH
T: 01945 467339 E: design@studio11architecture.co.uk W: www.studio11architecture.co.uk