



Ground Floor

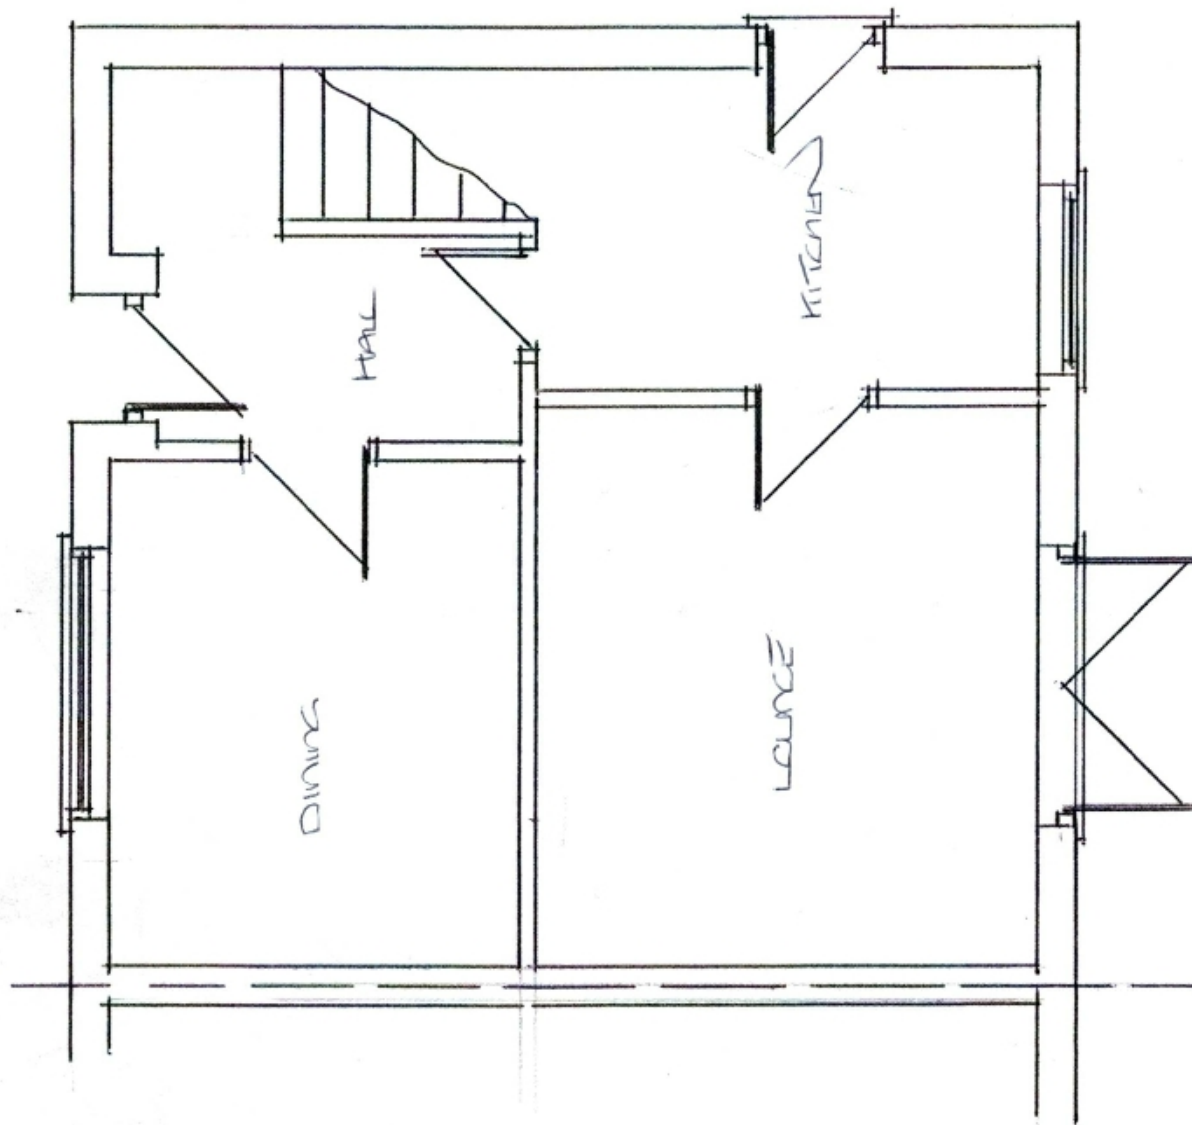

Entrance

1st Floor

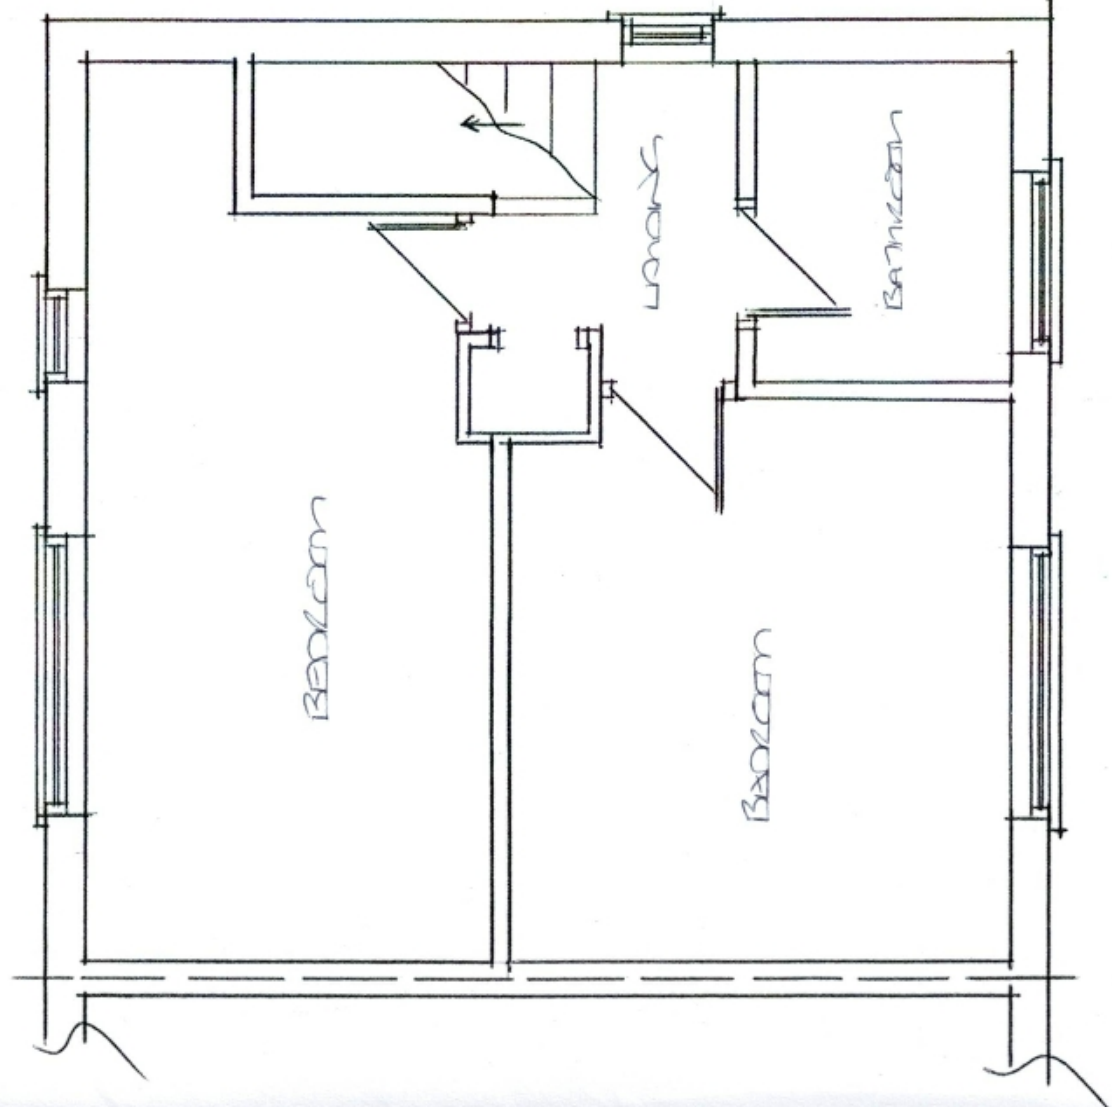

EXISTING LAYOUT
(SCALE 1:50)

6009C